Book 53 Page 16

B.M. 115.87 N.E. Cor. of Wk. at rear of Ho^me 442 N. Spruce

N

SCALE 1"=10'

Note: S.L. 13.4' alley E. is 2.0' N. of 10 alley W.

B.M. 115.45 Standard S.E. Cor. of Gravel Central

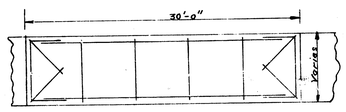

Steel Pattern
No Scale

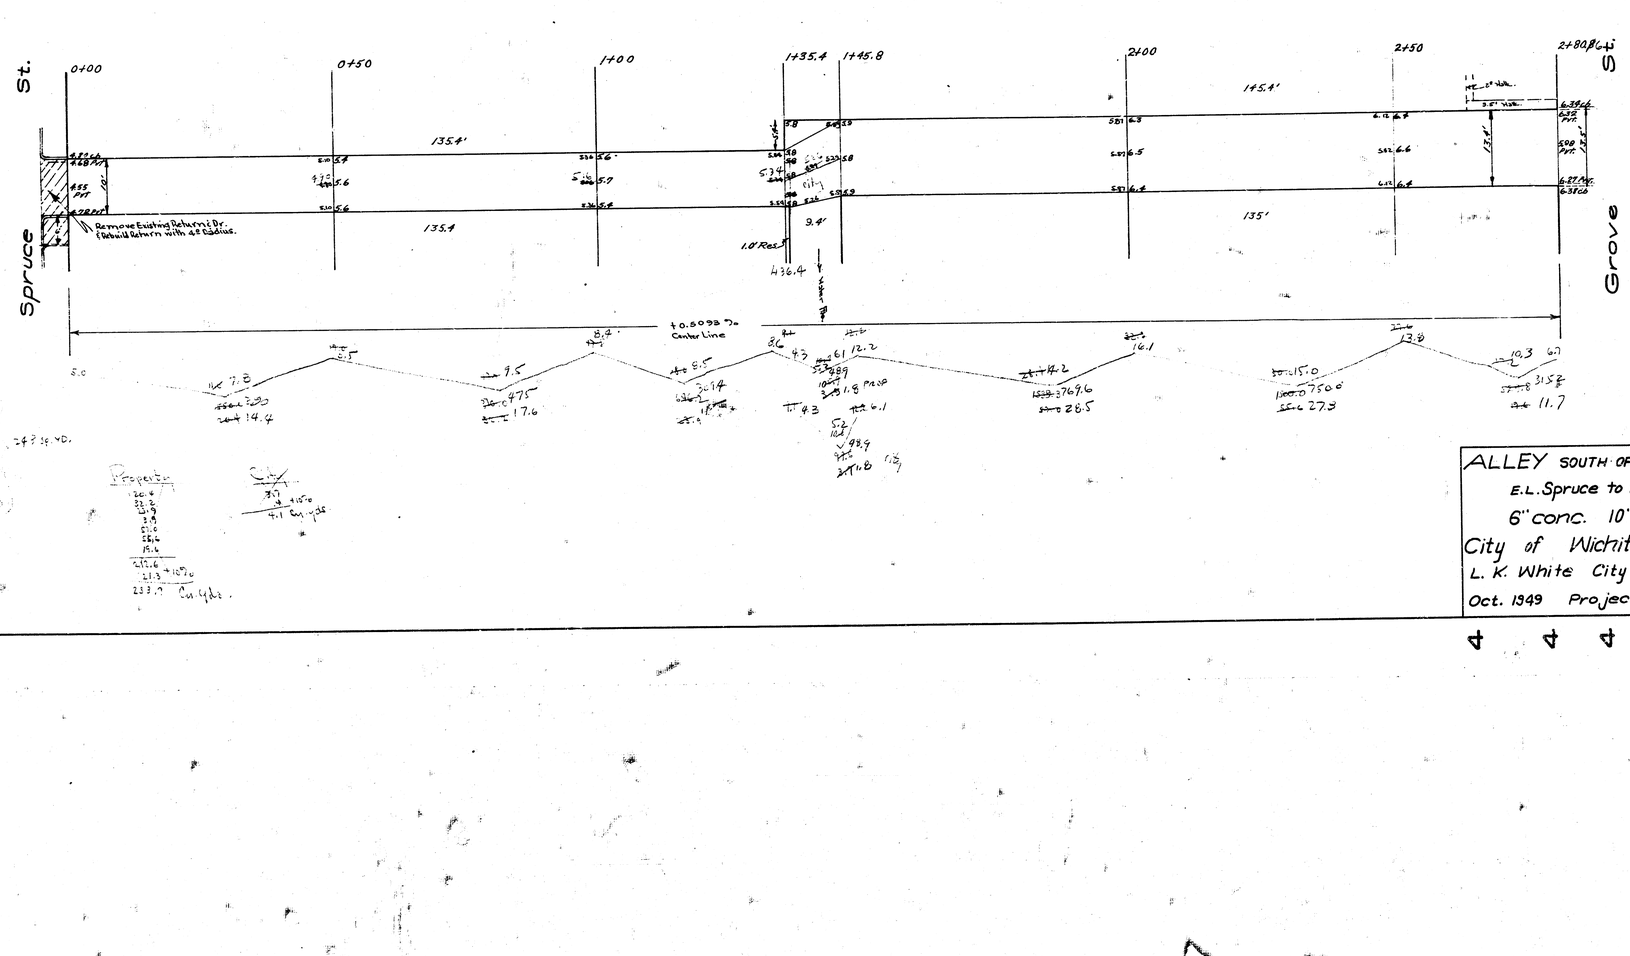

ALLEY SOUTH OF CENTRAL
E.L. Spruce to W.L. Grove
6" conc. 10' & 13.4'
City of Wichita, Kans.
L. K. White City Engineer
Oct. 1949 Project No. C19-183

55