


B.M. :- 2.1 SW cor. conc. step. Ho# 2446 So. Minneapolis.

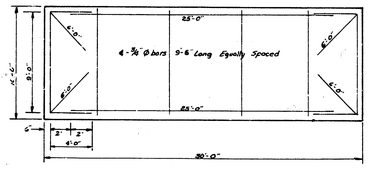

TYPICAL STEEL PATTERN
NO SCALE

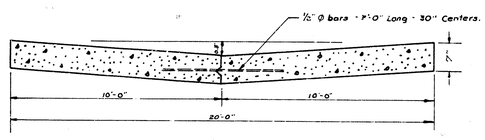

TYPICAL SECTION
NO SCALE

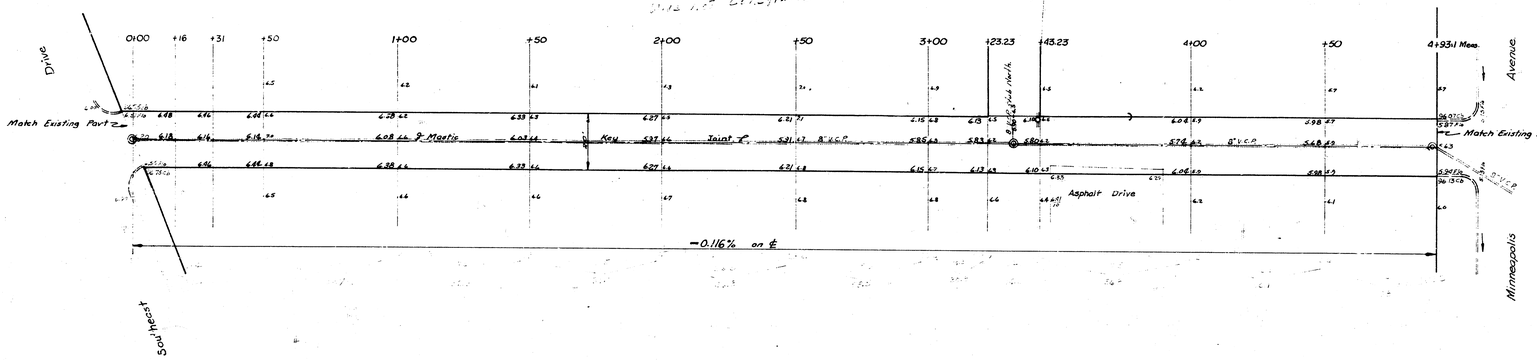

LIST OF QUANTITIES	
1095.8	Sq yds 7" Concrete Pavement
359.0	Cu yds Excavation
7605.0	lbs Reinforcing Steel
493.1	Linft Mastic Joint

FIRST ALLEY SOUTH OF PAWNEE
EL Southeast Dr to WL Minneapolis
20'-7" Conc.
CITY OF WICHITA, KANSAS
B.E. SMITH — CITY ENGINEER
Oct. 1957 — PRIVATE JOB