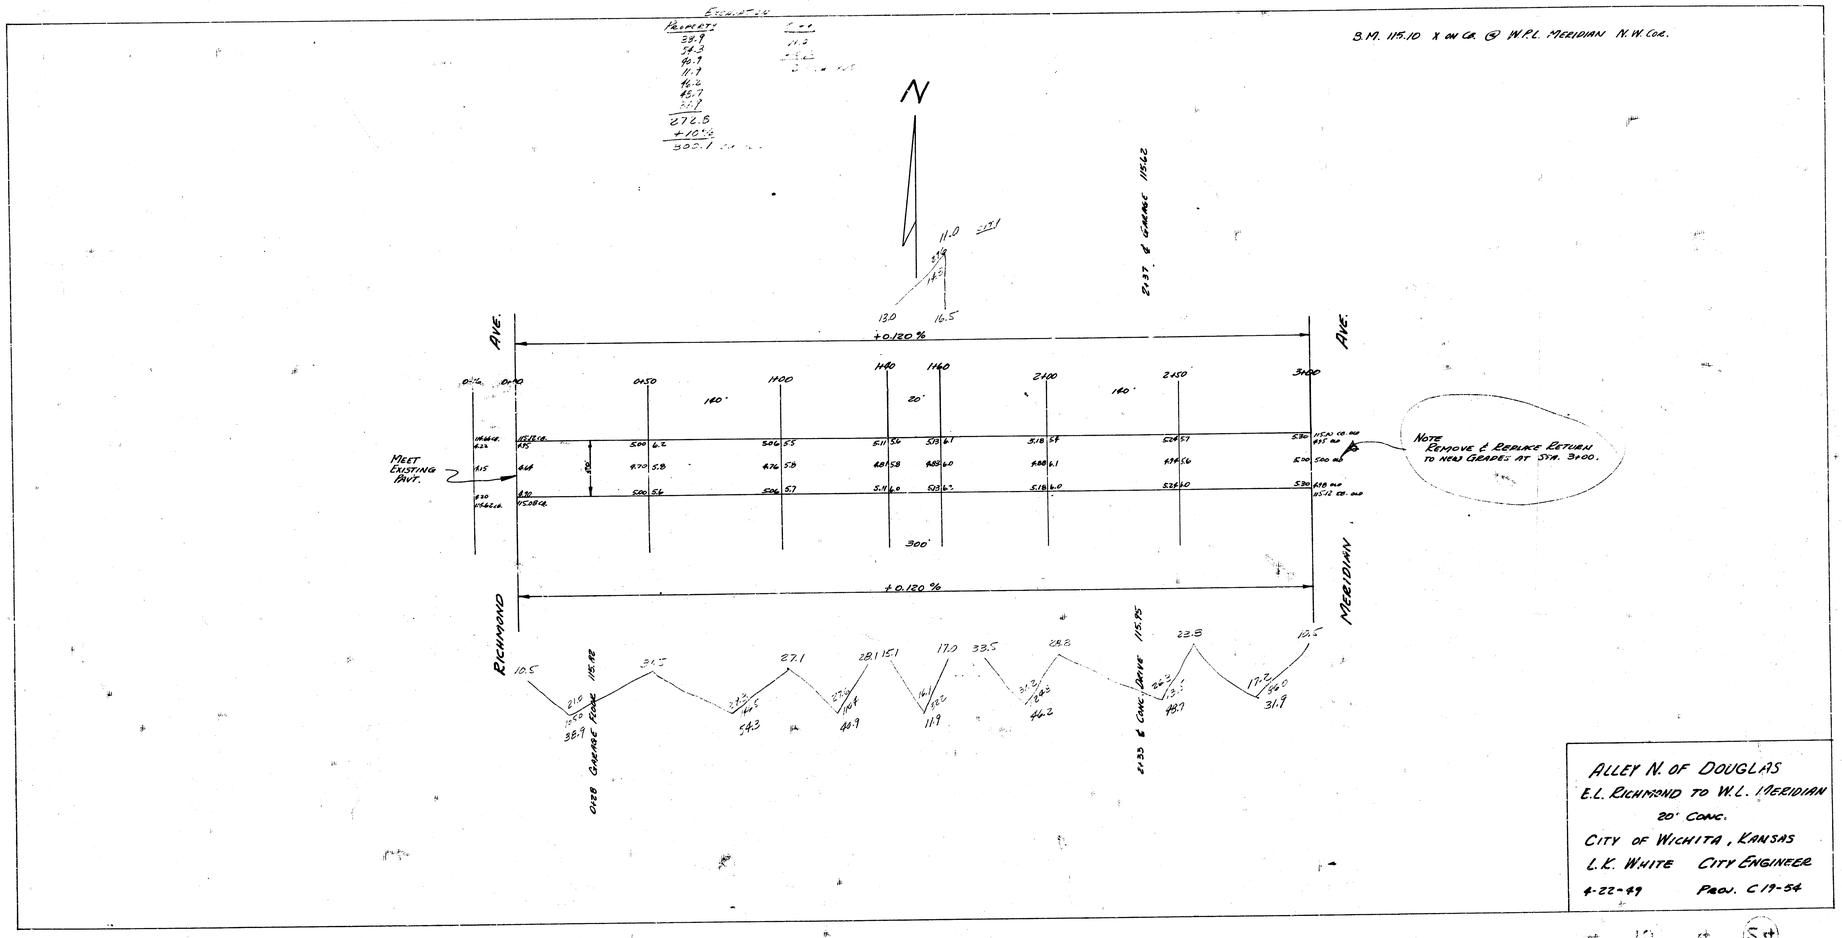

ALLEY N. OF DOUGLAS
E.L. RICHMOND TO W.L. MERIDIAN
20' CONC.
CITY OF WICHITA, KANSAS
L.K. WHITE CITY ENGINEER
4-22-49 PROJ. C19-54

54