5-4

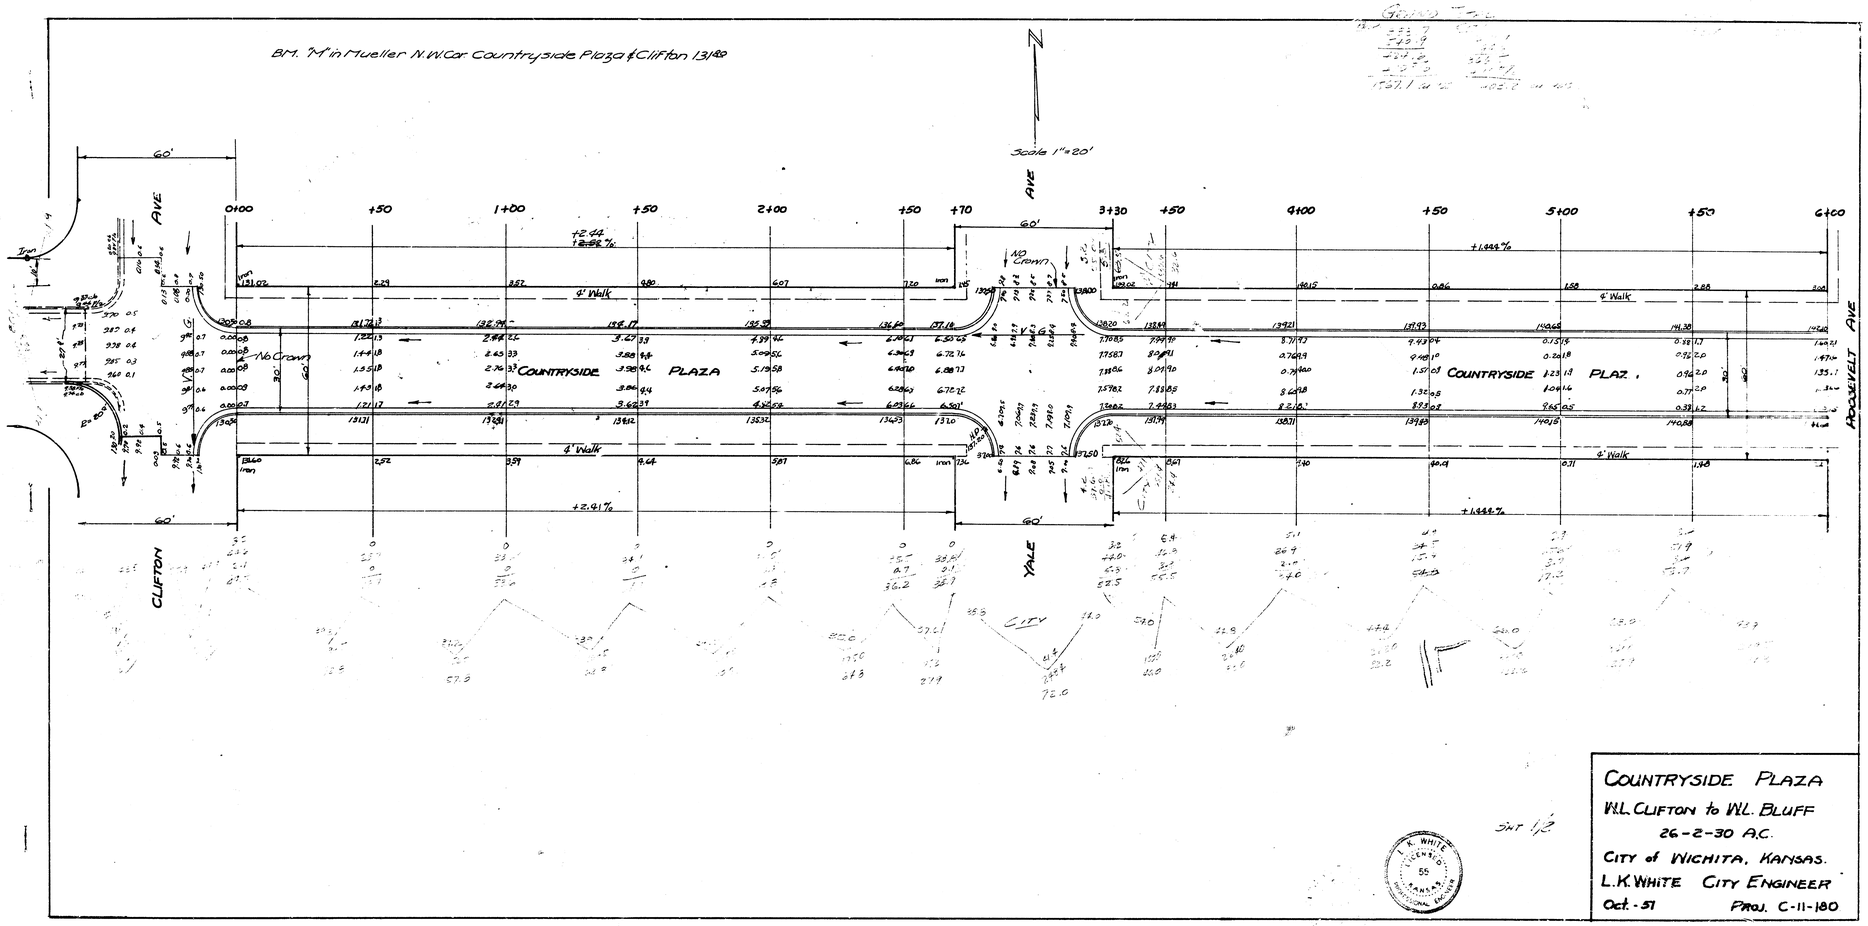

COUNTRYSIDE PLAZA
W.L. CLIFTON to W.L. BLUFF
26-2-30 A.C.
CITY of WICHITA, KANSAS.
L.K. WHITE CITY ENGINEER
Oct.-51 PROJ. C-11-180

SHT 1,2

L. K. WHITE LICENSED 55 KANSAS PROFESSIONAL ENGINEER

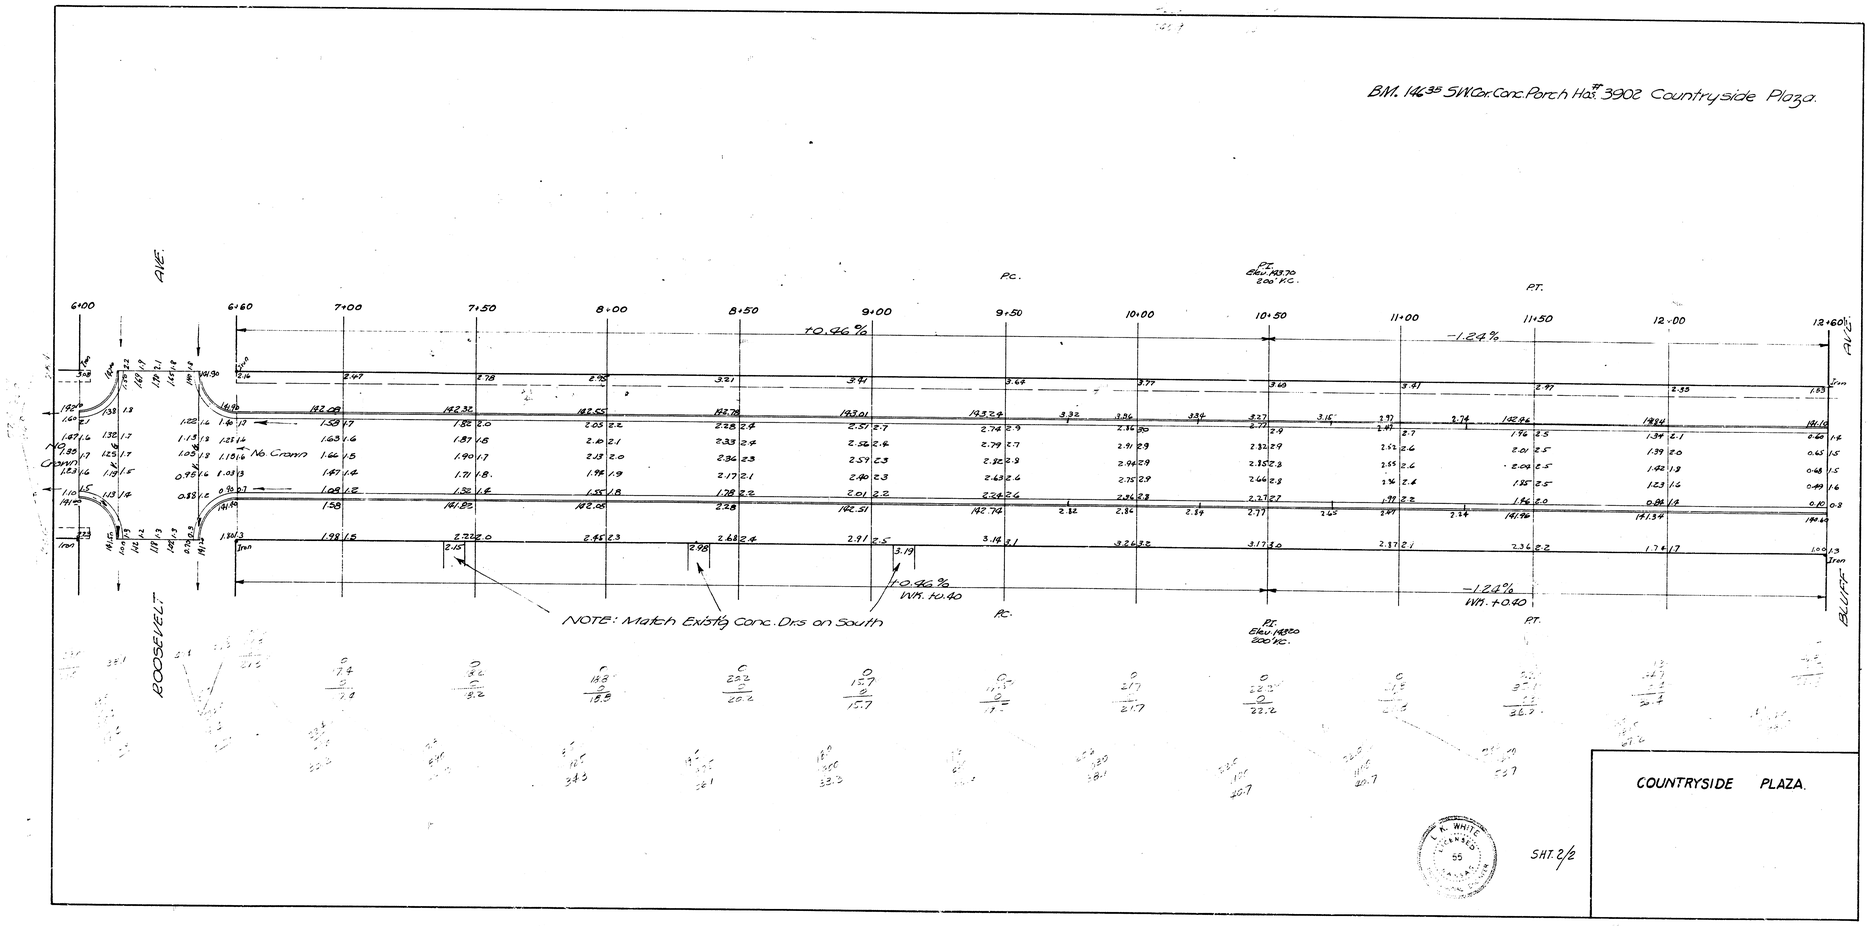

COUNTRYSIDE PLAZA.

SHT. 2/2