
B.M. 174.62 Top of Prop. iron NW Cor. Ridgewood & Courtleigh Dr.

T.P. 174.38 Top offset stake
B.M. 167.69 "L" in Ritchie

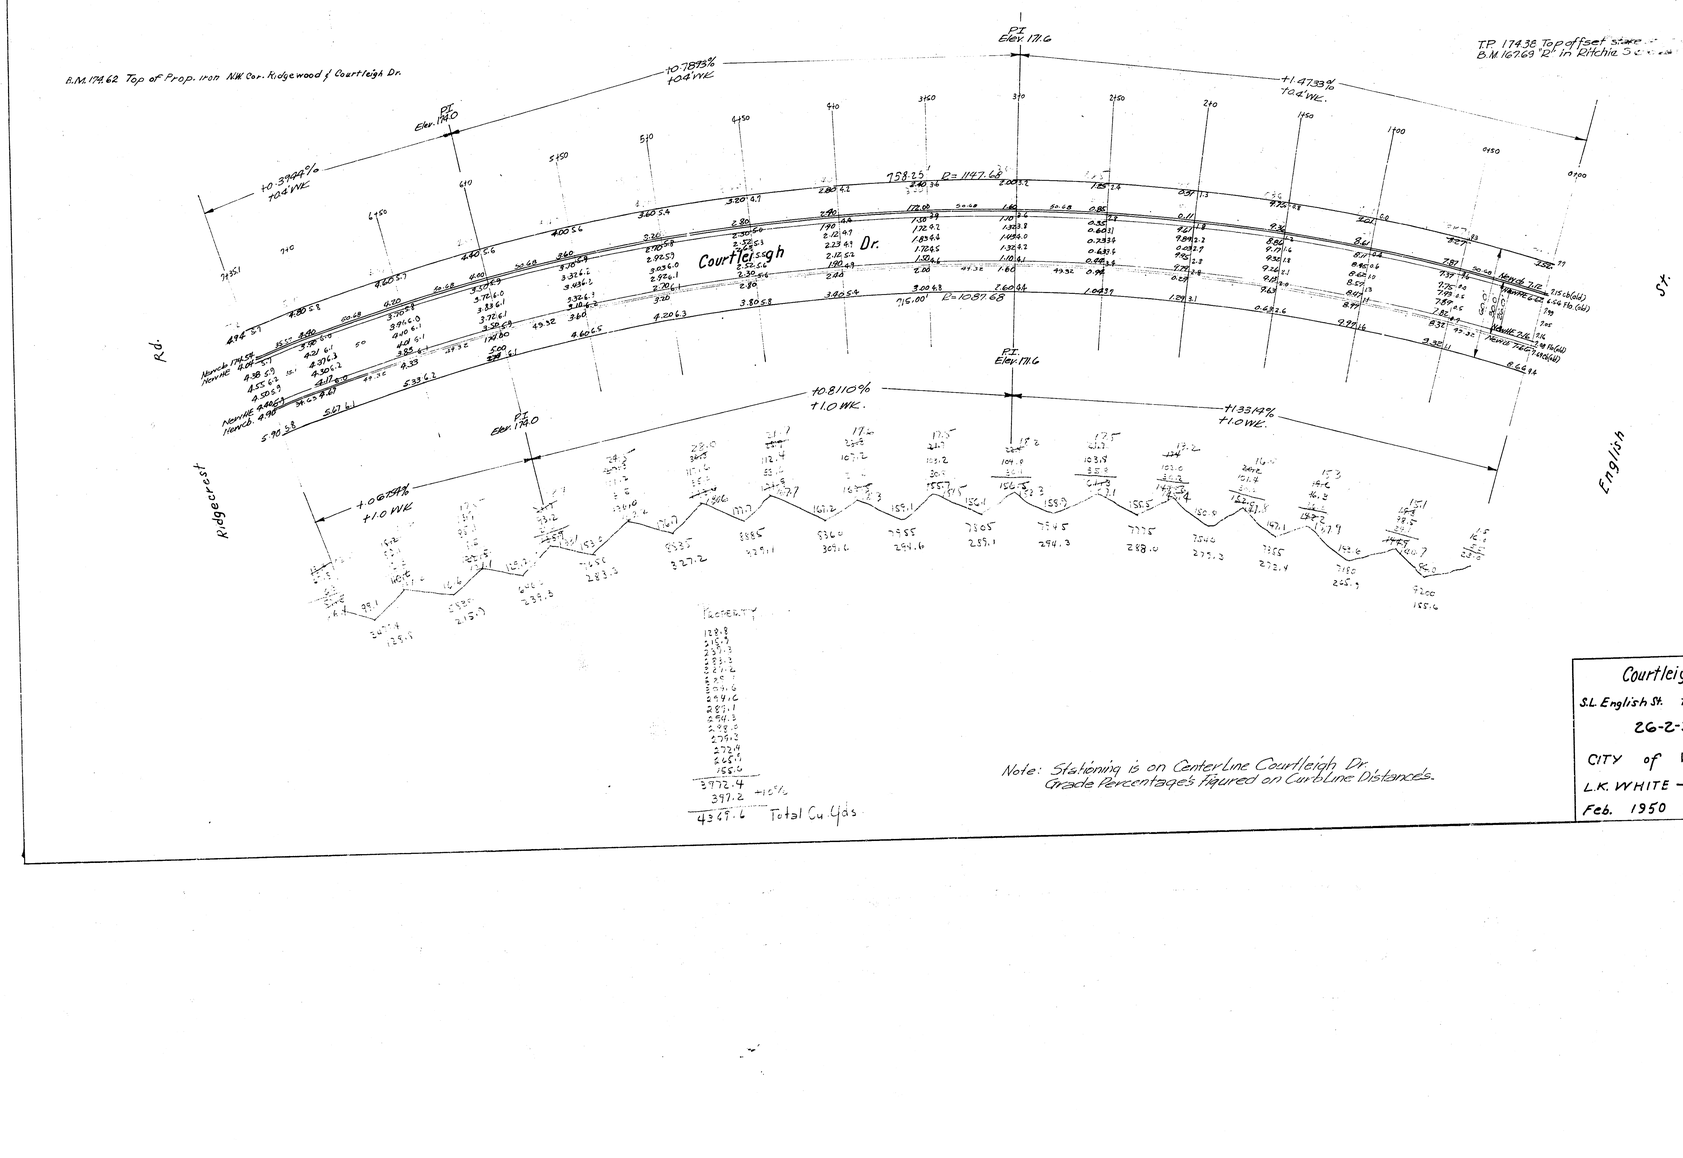

Stationing
138.9
215.9
253.3
283.3
327.2
338.3
369.6
294.6
289.1
294.3
288.0
275.3
272.4
265.3
155.6
3932.4
397.2 +10%
4329.6 Total Cu Yds

Note: Stationing is on Center Line Courtleigh Dr.
Grade Percentages figured on Curb Line Distances.

Courtleigh Dr.

S.L. English St. to N.L. Ridgecrest Dr.

26-2-30 ASPH. CONC.

CITY of WICHITA, KANSAS

L.K. WHITE – CITY ENGINEER

Feb. 1950 PROJ. No. C 15-178