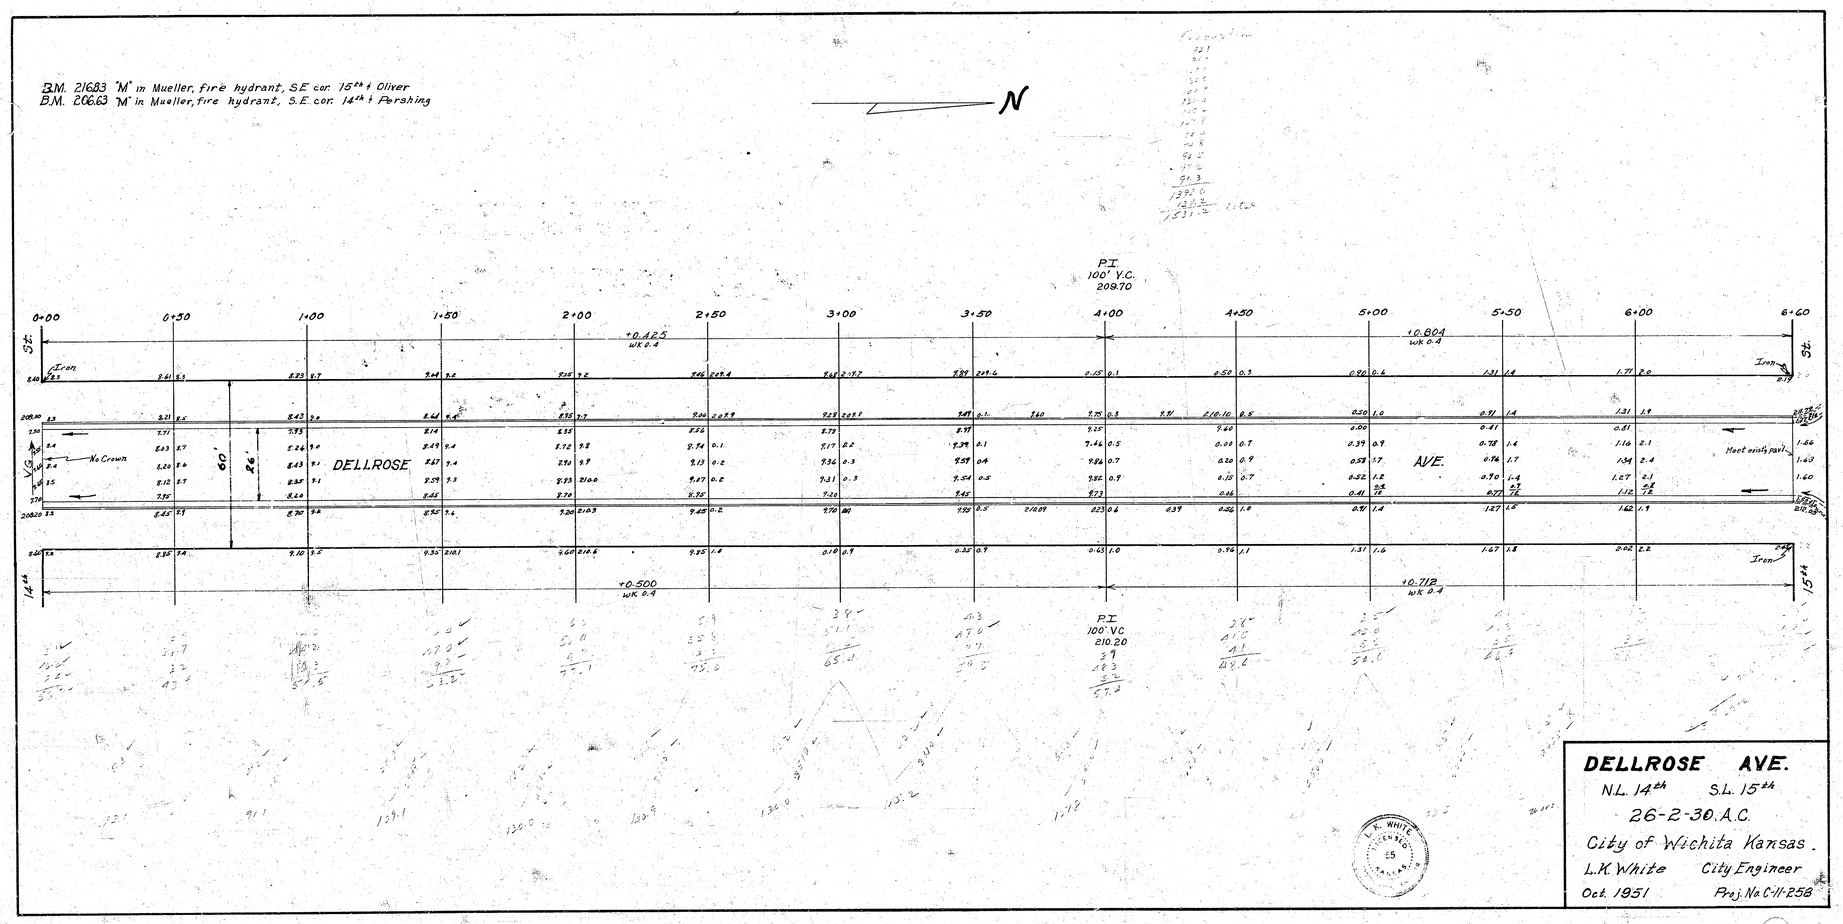


**DELLROSE AVE.**

N.L. 14th S.L. 15th

26-2-30. A.C.

City of Wichita Kansas.

L.K. White City Engineer

Oct. 1951 Proj. No. C-11-258