B.M. 157.26 'X' top of East Curb Denmark & S.L. 10th Street.

Scale: 1"=20'

N

NOTE:

Contractor to clear right-of-way, grade parkings and compact fill for proposed sidewalk. Sidewalk to be constructed by others.

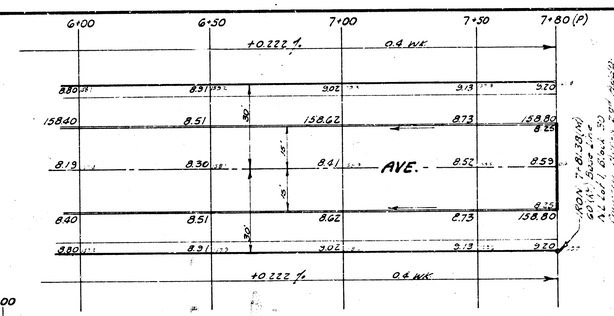

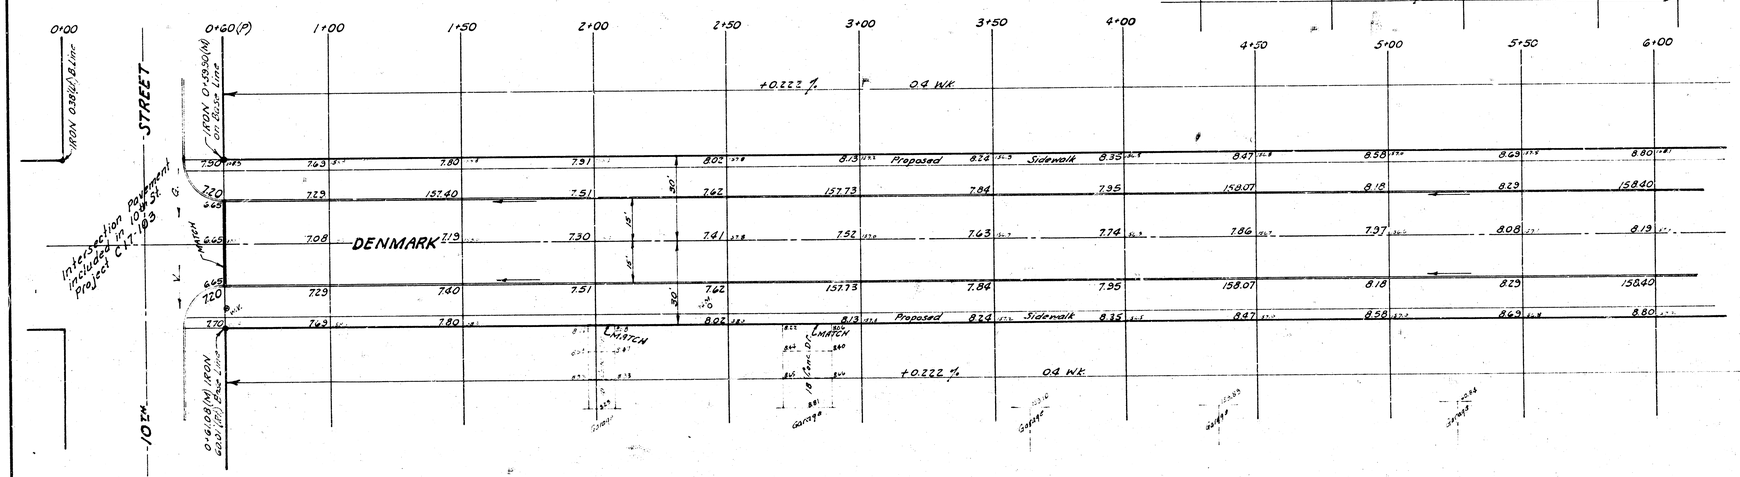

PROPERTY

	EXCAVATION	COMP. FILL
	902 Cu. Yds.	336 Cu. Yds.
+10 %	90 " "	34 " "
Totals	992 Cu. Yds.	370 Cu. Yds.

DENMARK AVE.

From S.L. 10TH ST. to N.L. LOT 1, BLK. 30, COUNTRY ACRES 2ND ADDN.

30' Conc. & Int. Curb

B.E. SMITH CITY ENGINEER
CITY OF WICHITA KANSAS

Date: MAY 1968

Project No. C 13-61

1/2