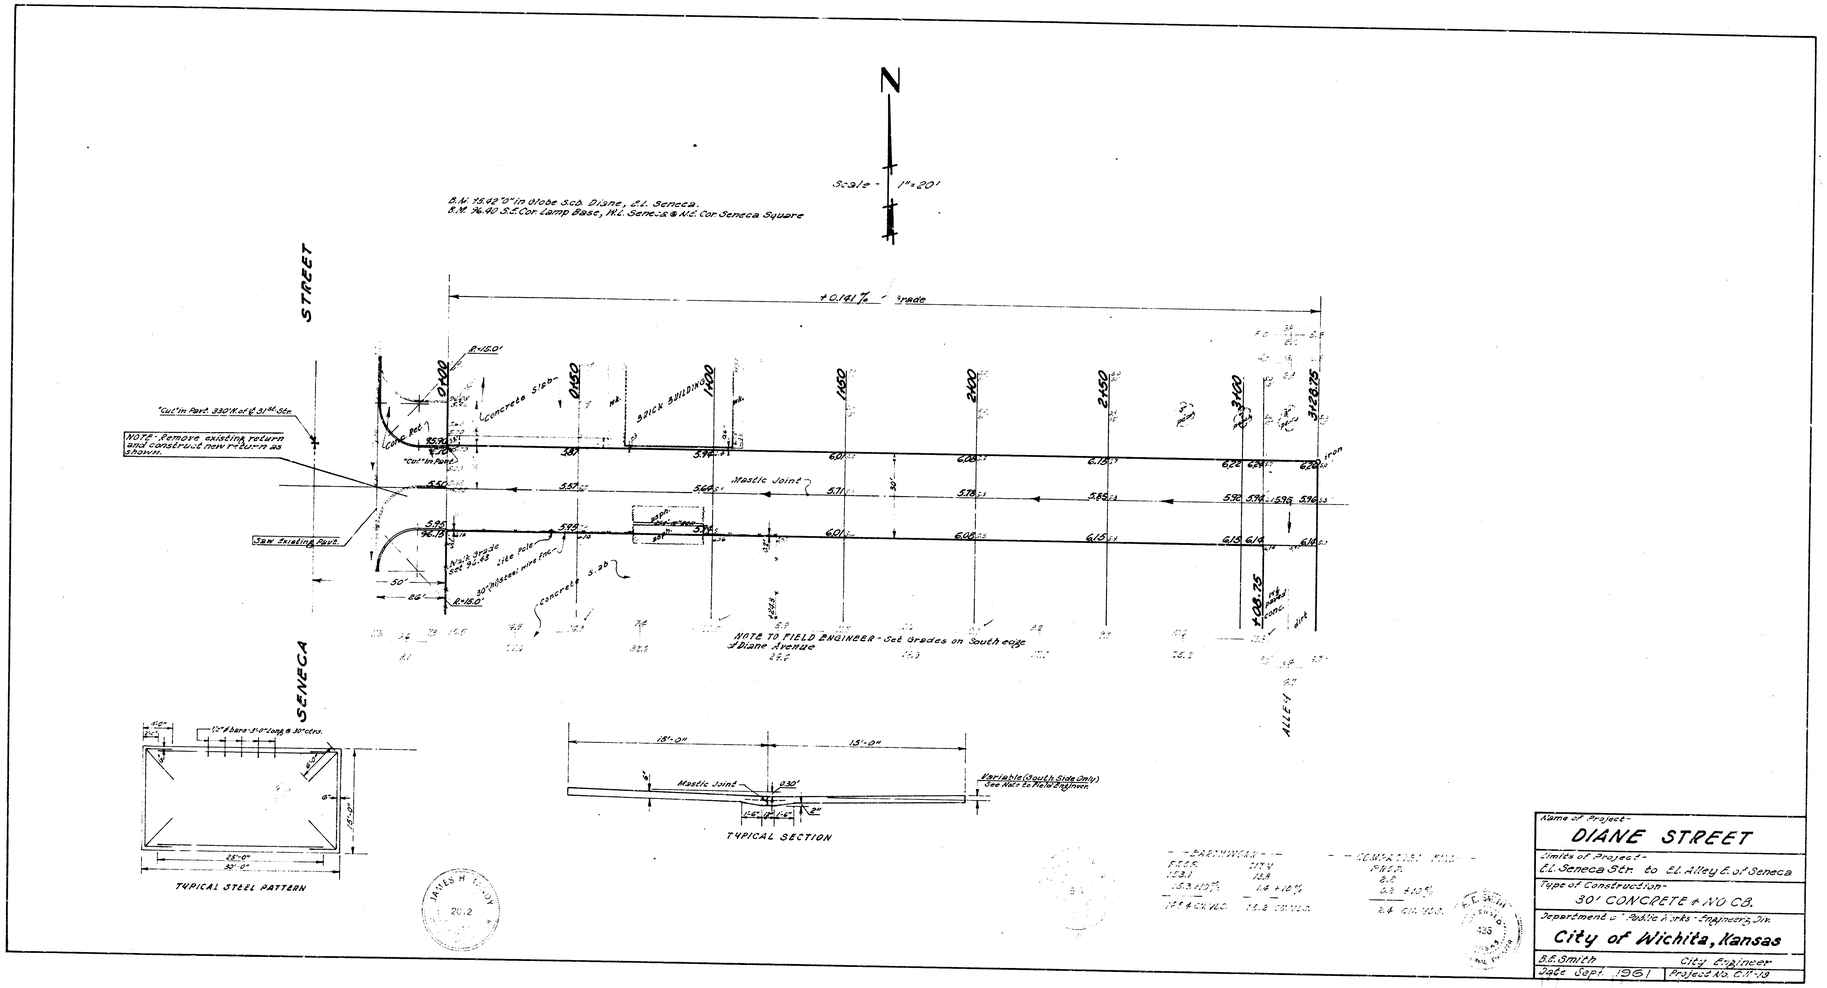

Name of Project - DIANE STREET	
Limits of Project - E.L. Seneca Str. to E.L. Alley E. of Seneca	
Type of Construction - 30' CONCRETE + NO CB.	
Department of Public Works - Engineering Div. City of Wichita, Kansas	
B.E. Smith	City Engineer
Date Sept. 1961	Project No. C.N-13