B.M.#1 111.19 "□" On N.W. Cor. Gas Pump Base E. Of Sta. 32+47, S. Seneca St. Of Dora.
B.M.#2 103.27 "G" In Globe 3'E. Of W. End N. Curb On N.W. Radius, Dodge & Merton.

NOTE: THE FIELD ENGINEER IS TO DETERMINE THE LOCATION OF DRAIN PIPES TO DRAIN LOW AREAS OF PRIVATE PROPERTY.

NOTE: PROPERTY OWNERS ABUTTING THIS PROJECT SHALL BE GIVEN THE OPTION OF HAVING THEIR YARDS FILLED TO MATCH PROPOSED WALK. EXCESS EXCAVATED MATERIAL SHALL BE USED FOR THIS PURPOSE.


N


Scale: 1" = 20'

Note: Base Line Is Center Line Of Dodge Avenue.

Survey D.C.D.
Plan Spencer
Inspected
Checked

THE FIELD ENGINEER IS TO CONTACT THE PROPERTY OWNER ABOUT ADJUSTMENT OF DRIVE. SIXTEEN FEET MINIMUM WILL NEED TO BE REMOVED FROM THE DRIVE TO MATCH WALK GRADES.

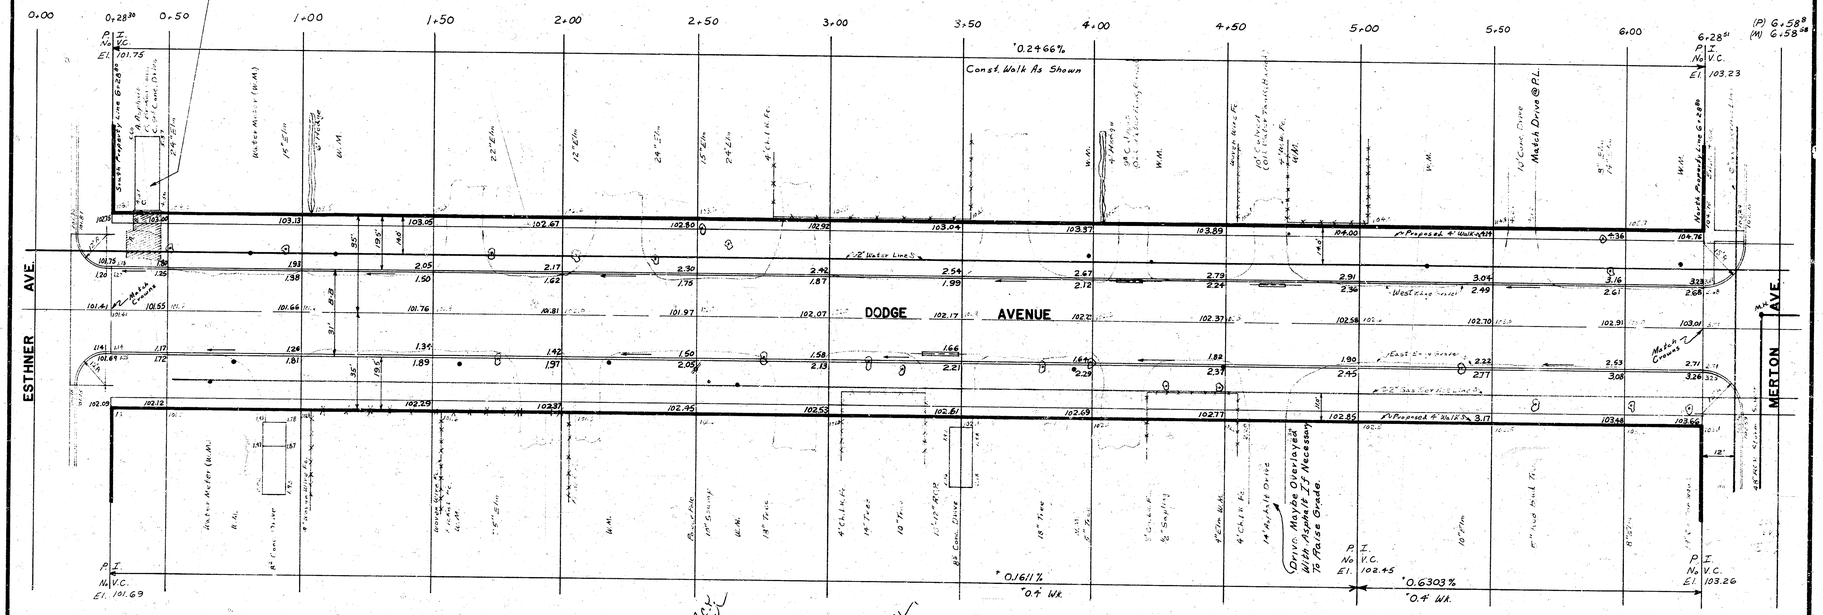

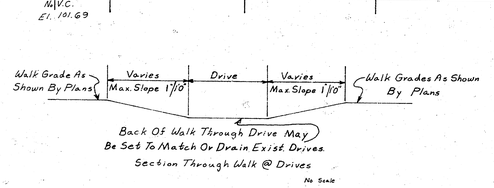

Property Earthwork

Excavation:	~~536.21~~ Yd³	Compacted Fill:	~~57.05~~ Yd³
+10% :	53.62 Yd³	+10% :	5.70 Yd³
Total :	589.83 Yd³		62.75 Yd³

DONALD E. SCHNEIDER LICENSED 6311 PROFESSIONAL ENGINEER KANSAS

NOTE: THE TYPE OF SUB-GRADE TREATMENT SHALL BE DETERMINED BY THE FIELD ENGINEER. SUB-GRADE TREATMENT MAY CONSIST OF LIME TREATMENT, CEMENT TREATMENT, SUB-GRADE MODIFICATION, OR ANY COMBINATION OF THESE.

NOTE CONTRACTOR TO GRADE PARKING, CLEAR THE RIGHT-OF-WAY, AND CONSTRUCT COMPACTED FILL FOR FUTURE SIDEWALK. SIDEWALK SHALL BE CONSTRUCTED BY OTHERS.

DODGE AVENUE
FROM N.L. ESTHNER AVE. TO S.L. MERTON AVE.
6" CONC. — 30' AND CURB
CITY OF WICHITA, KANSAS
R.W. LINN CITY ENGINEER
DATE: JULY 1973
SHEET: 1 OF 2
PROJECT NO. DAKS 573035