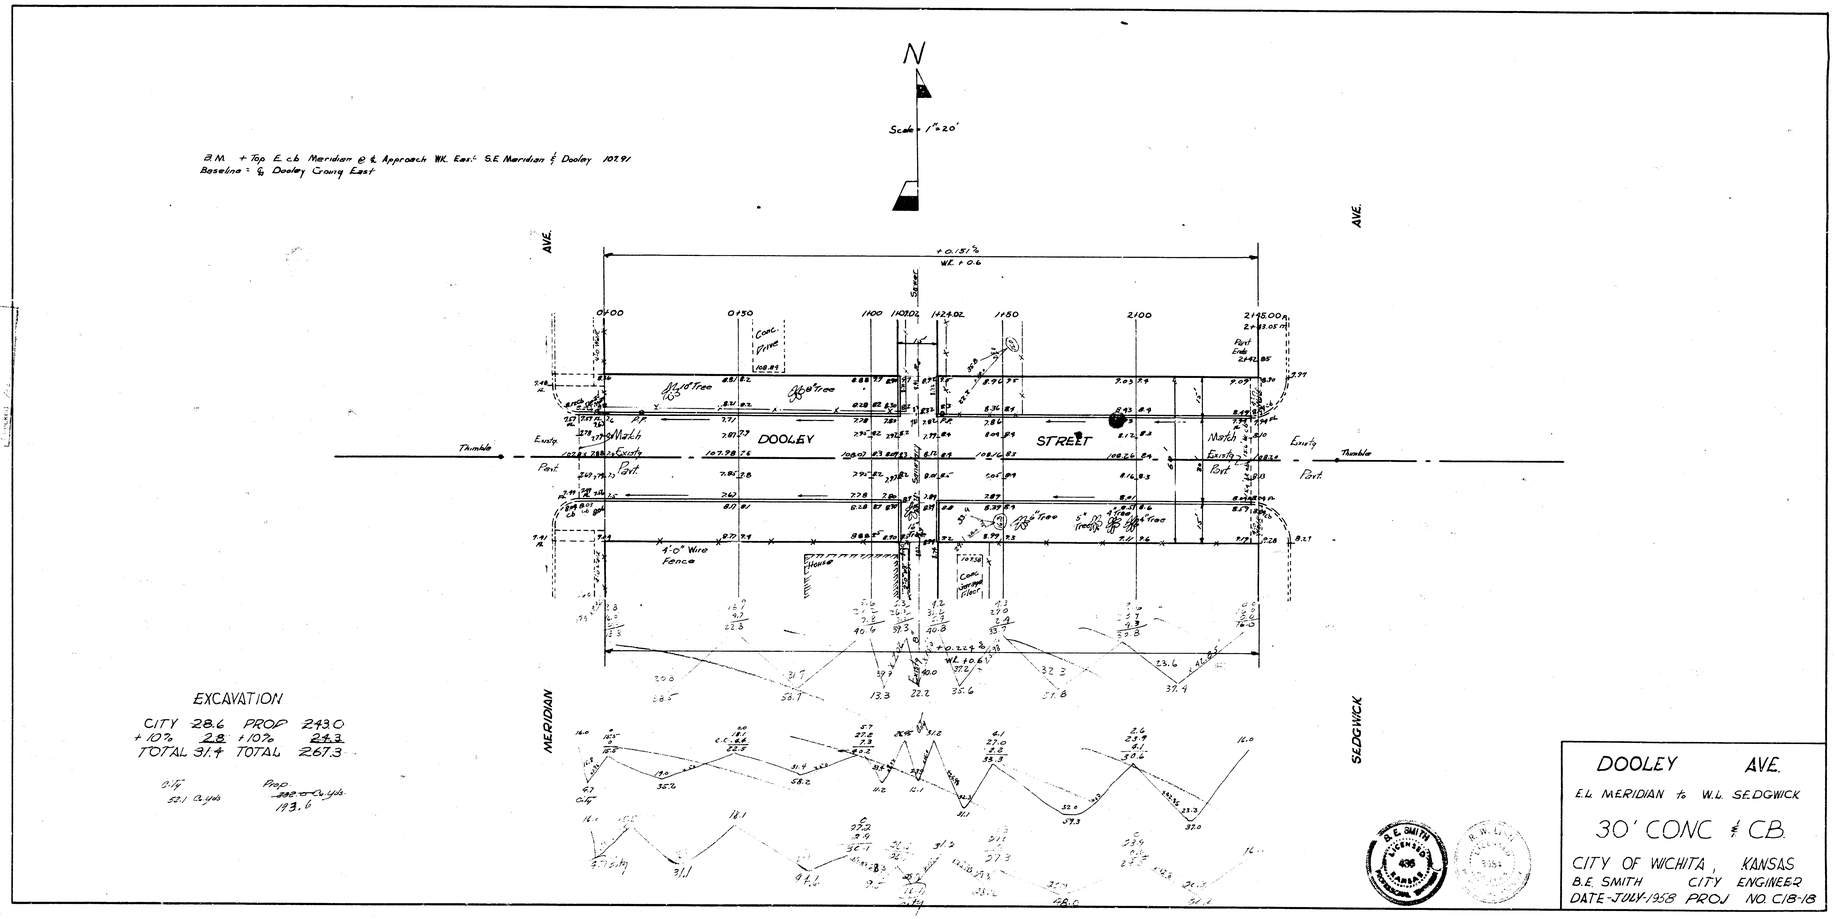

DOOLEY AVE.

E.L. MERIDIAN to W.L. SEDGWICK

30' CONC & CB.

CITY OF WICHITA, KANSAS

B.E. SMITH CITY ENGINEER

DATE-JULY-1958 PROJ NO. C18-18