B.M. 1039.95 "G" IN GLOBE TOP OF CURB N.L. DORA E.S. FERN

N

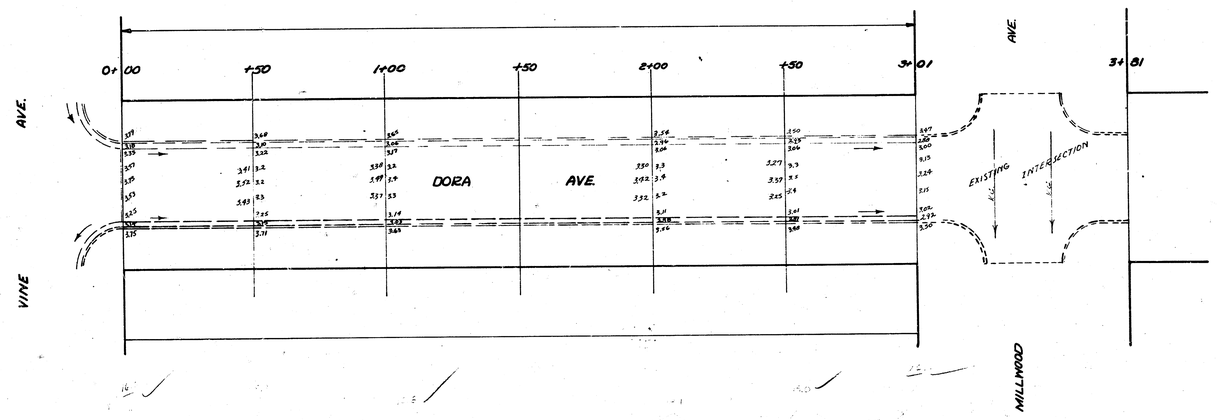

B. E. SMITH
LICENSED
436
KANSAS
PROFESSIONAL ENGINEER

1/2

DORA
E.L. VINE TO W.L. FERN
26' CONC.
CITY OF WICHITA
L.E. WHITE CITY ENGINEER
SEPT. 1952 PROJ. NO. C12-111

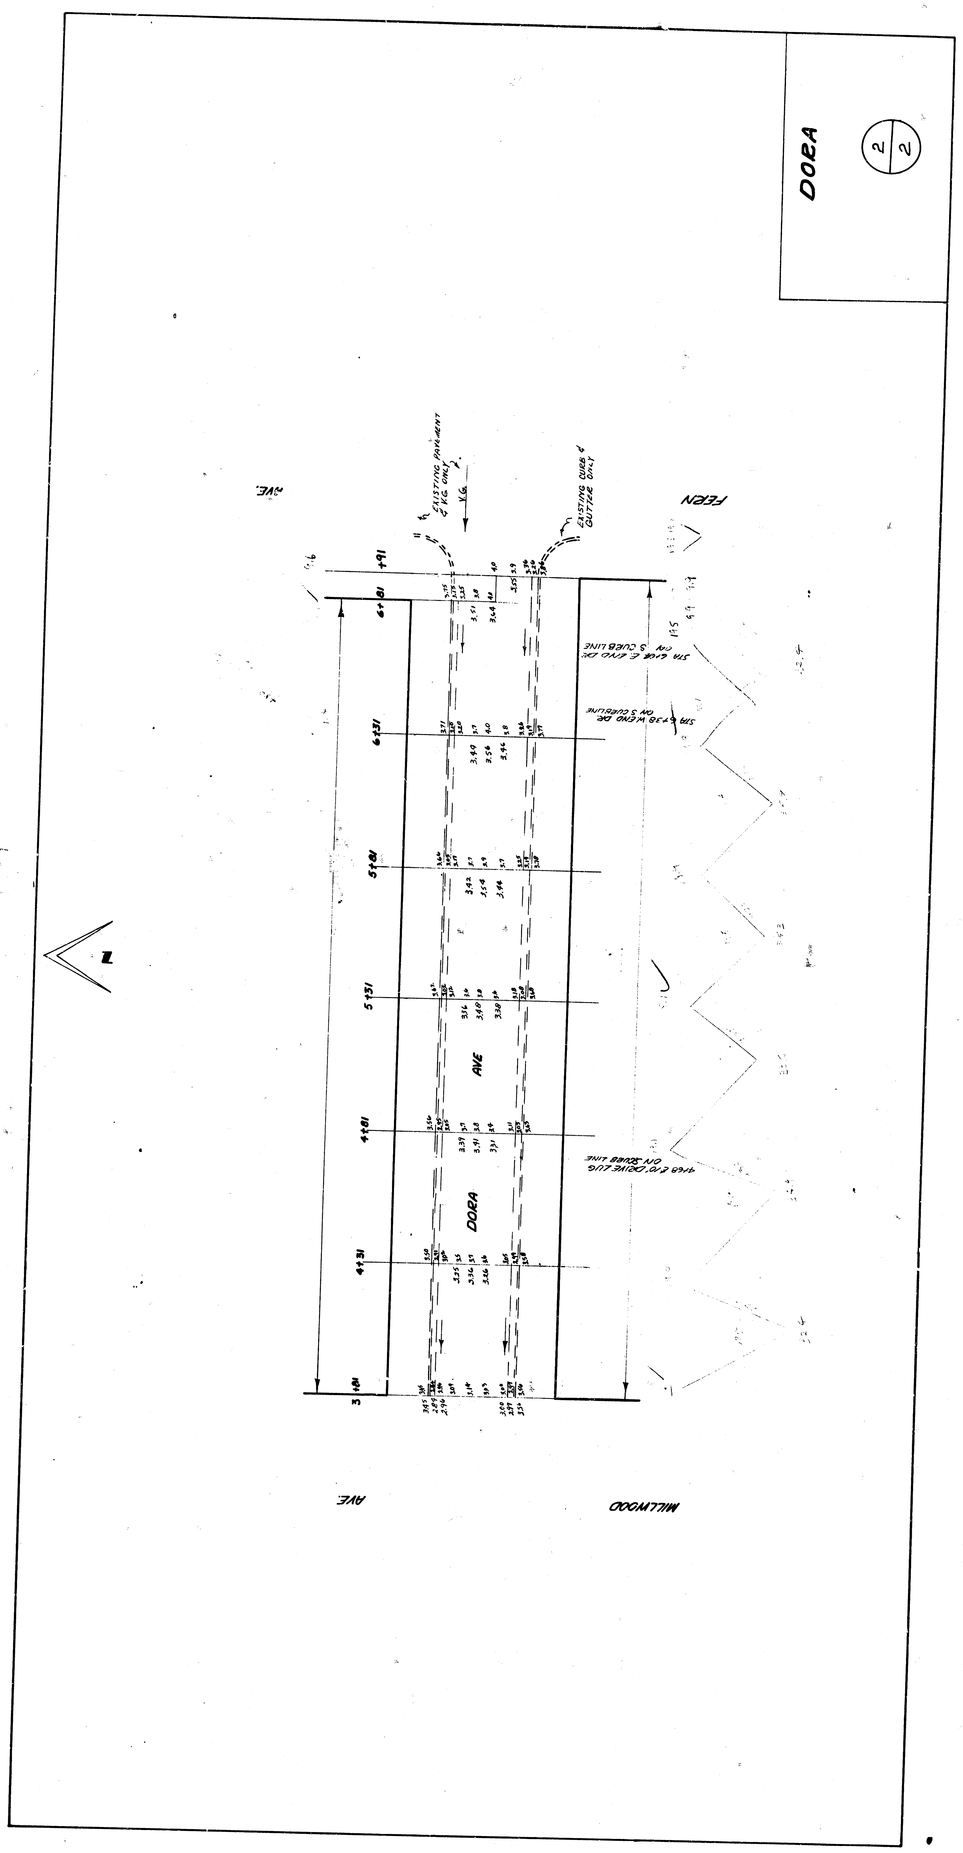
DORA
2/2
AVE
FERN
MILLWOOD
DORA
AVE
EXISTING PAVEMENT & V.G. ONLY
EXISTING CURB & GUTTER ONLY
STA 6+38 WEND DR ON S CURBLINE
STA 6+38 E END DR ON S CURBLINE
4+68 E TO DRIVE LUG ON SCURB LINE
3+81
4+31
4+81
5+31
5+81
6+31
6+81
+91