B.M. 103.45 "G" in Globe E. cb. Millwood & N.L. Dora.

Note: V. G's. N.S. Both sides Millwood

B.M. 104.23 "G" in Globe W. cb. Elizabeth & N.L. Dora.

B.M. 103.95 "G" in Globe E. cb. Ferns & N.L. Dora.

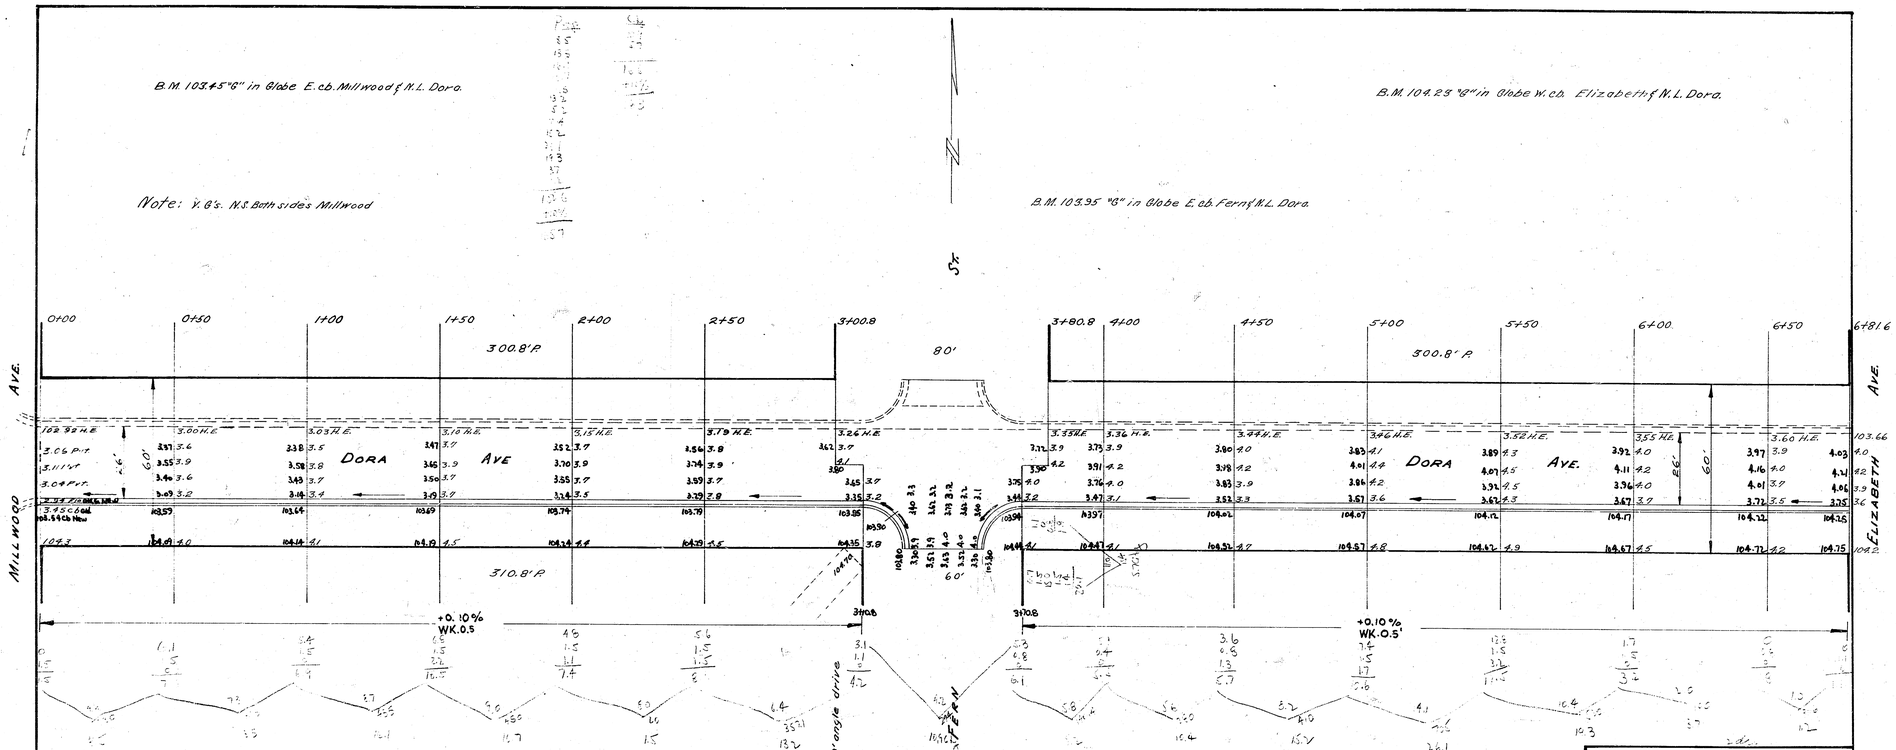

S½ DORA AVE

W.L. ELIZABETH TO E.L. MILLWOOD

Comb. cb. & Gutter

CITY OF WICHITA, KANS.

L. K. WHITE CITY ENGINEER.

APRIL, 1950 PROJECT NO. C10-17