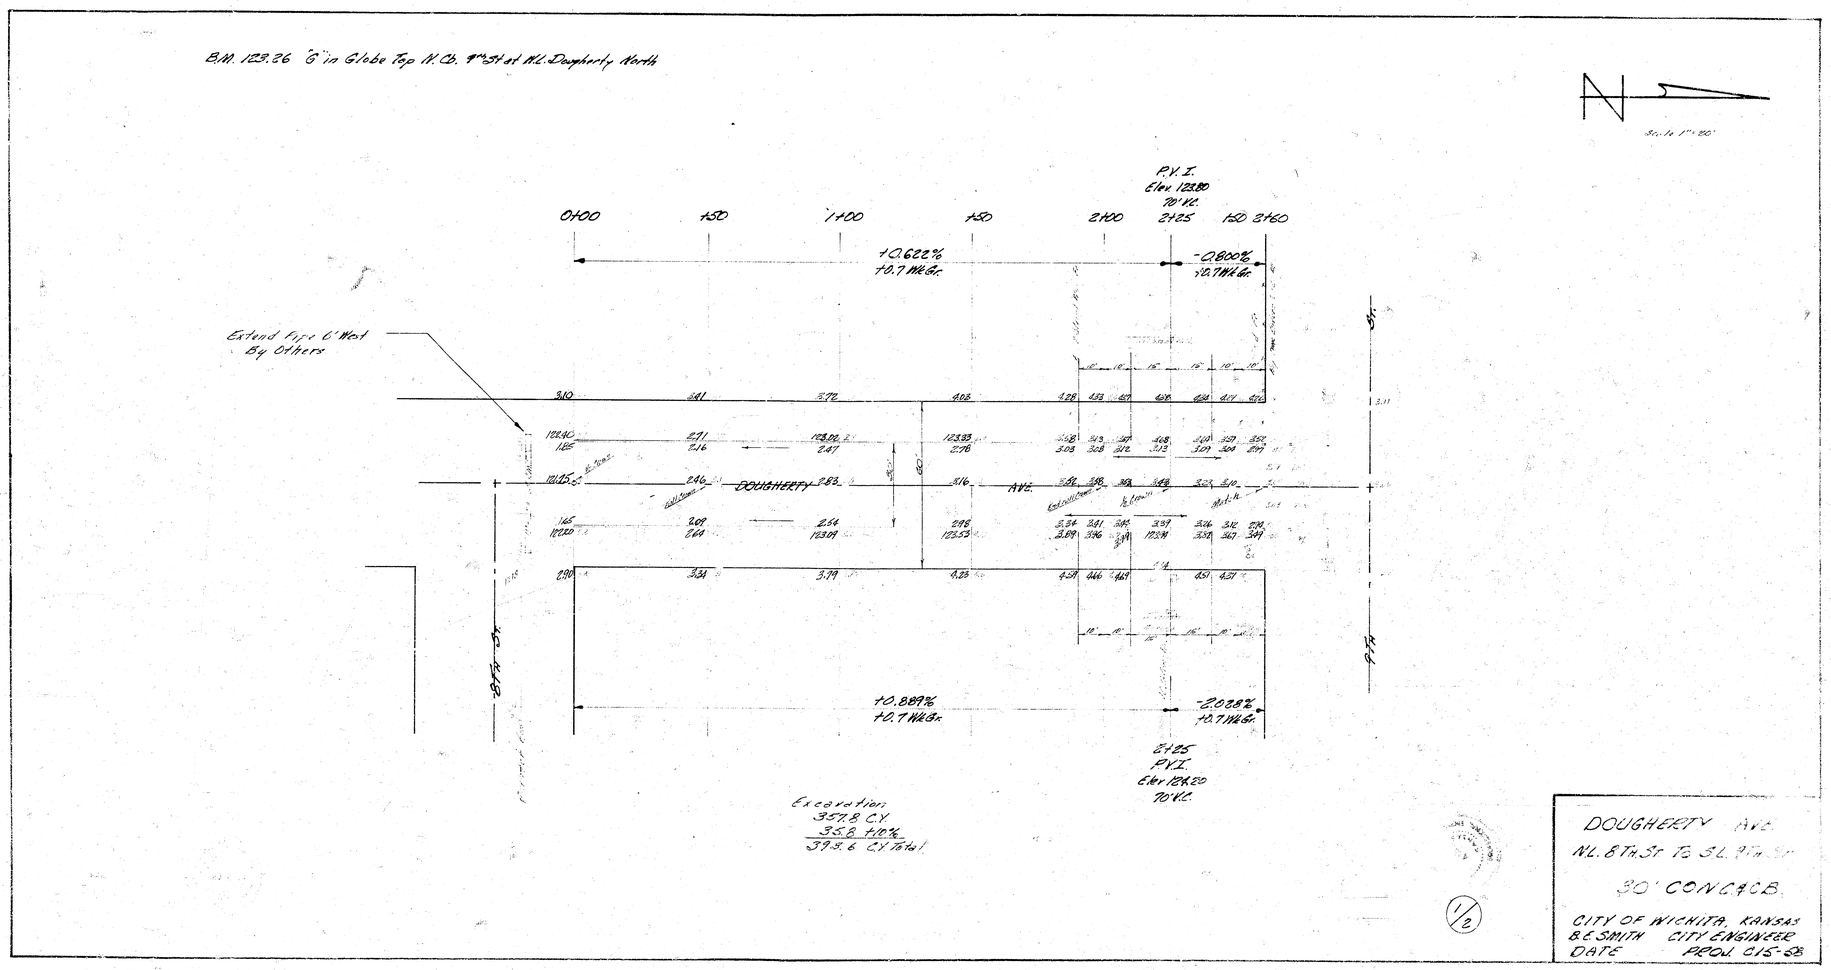

DOUGHERTY AVE.
N.L. 8TH ST. TO S.L. 9TH ST.
30' CONC. & C.B.
CITY OF WICHITA, KANSAS
B.E. SMITH CITY ENGINEER
DATE PROJ. C15-58