B.M. 123.26 "C" in Globe Top N.Cb. 4th St at N.L. Dougherty North

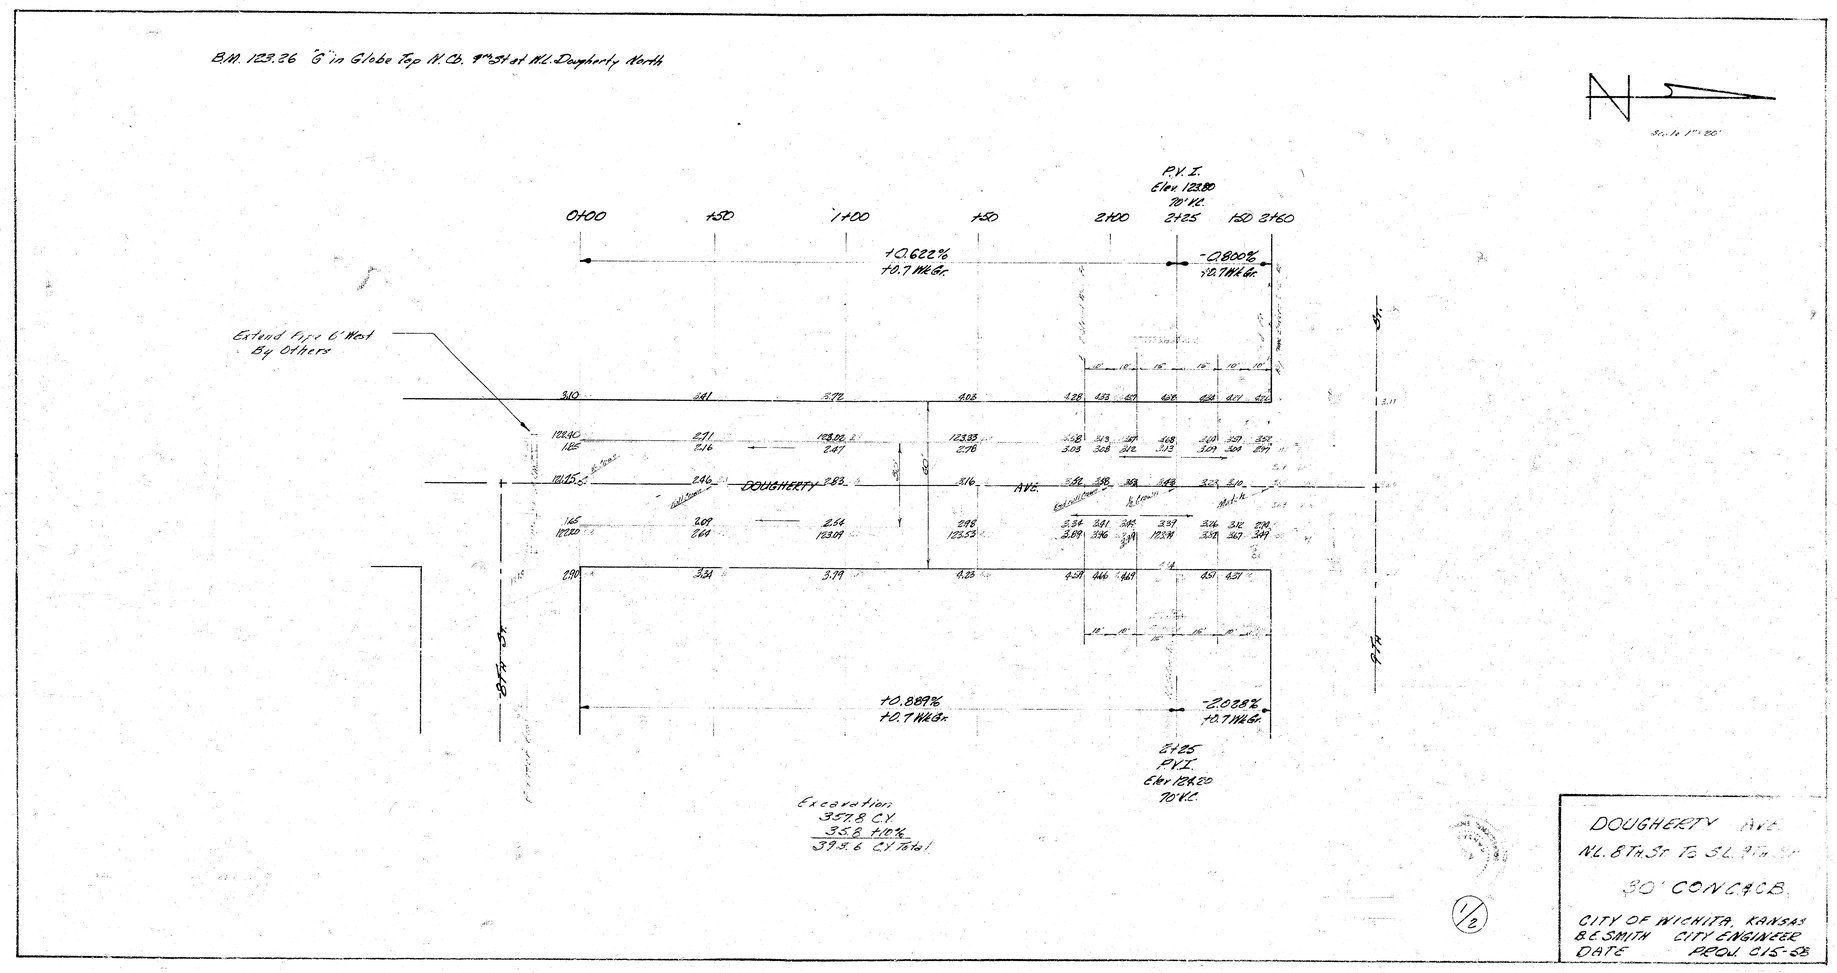

DOUGHERTY AVE.
N.L. 8TH ST TO S.L. 9TH ST
30' CONC. C&G.
CITY OF WICHITA, KANSAS
B.C. SMITH CITY ENGINEER
DATE PROJ. C15-28

1/2