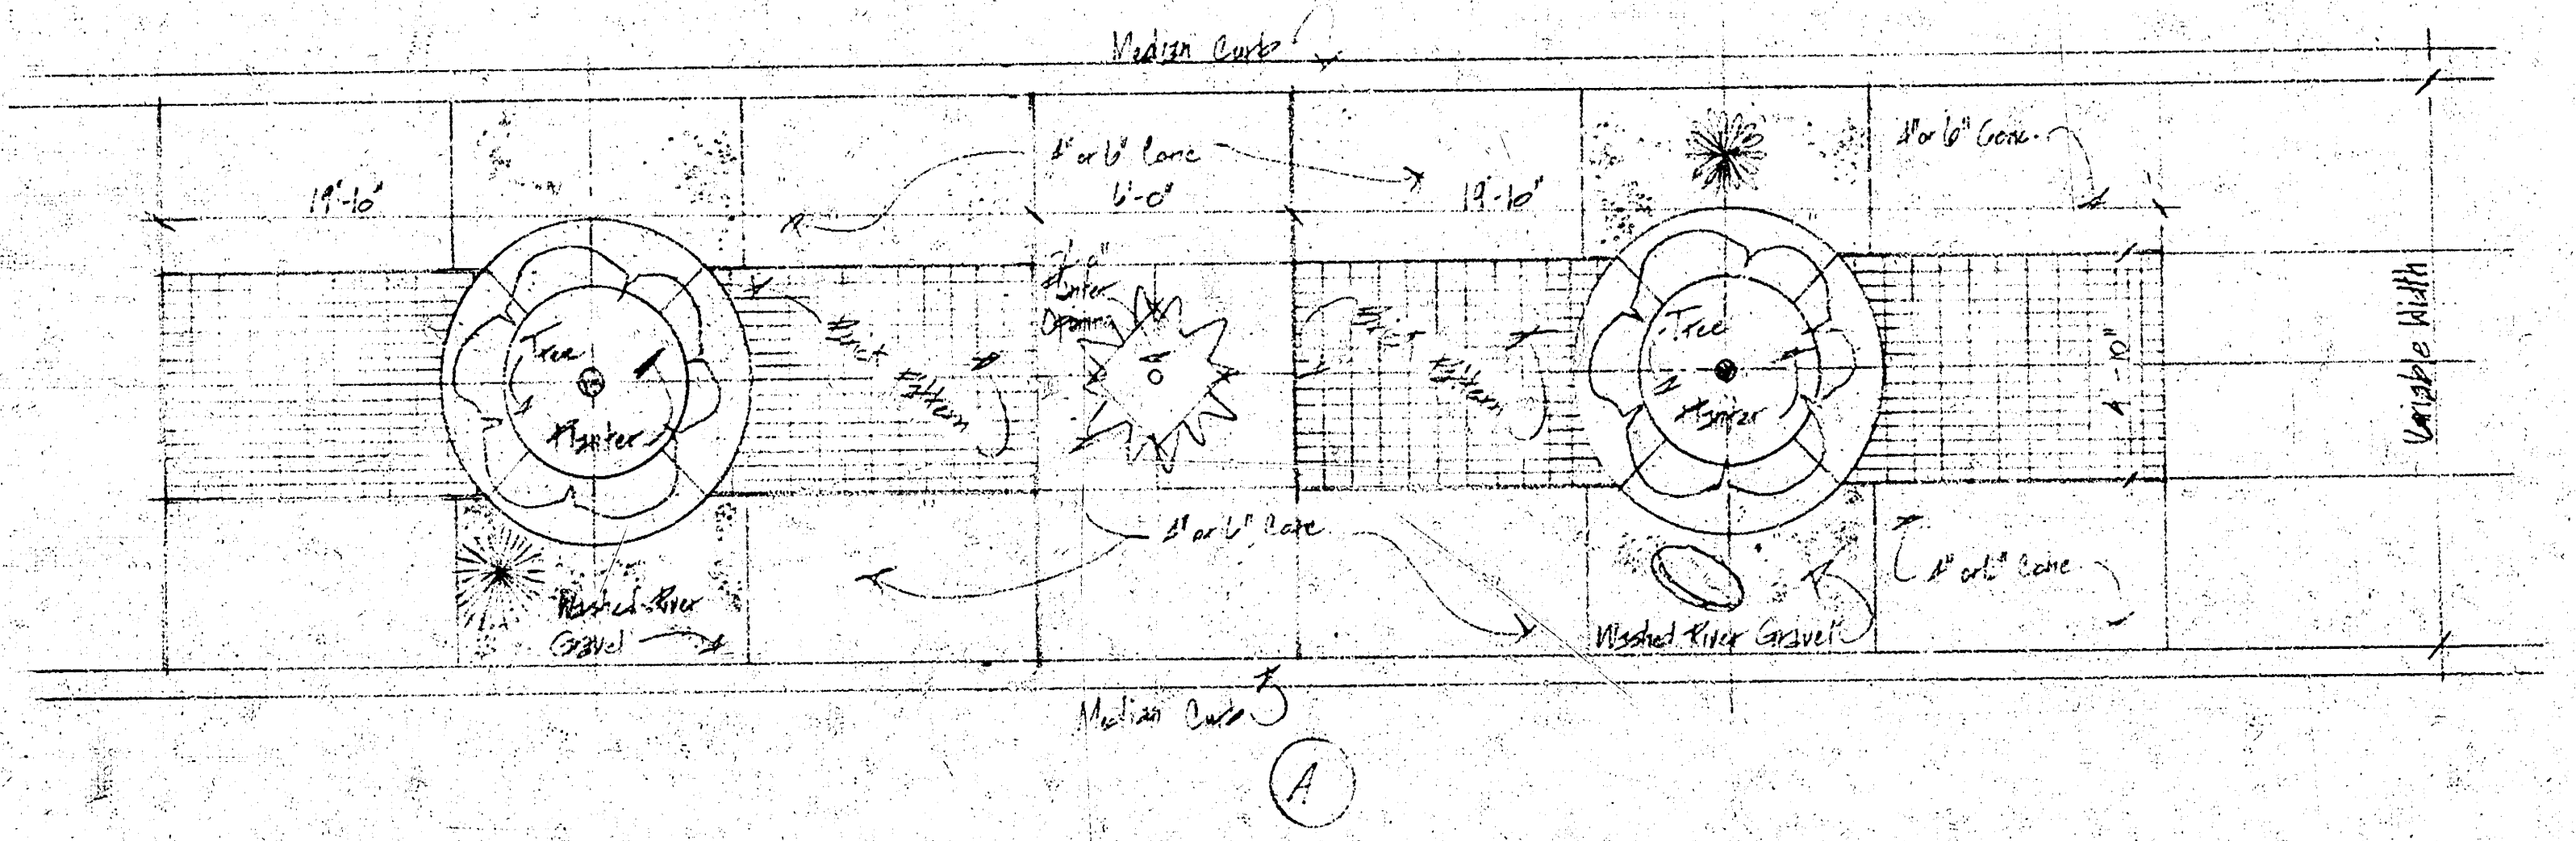
Median Curb
Median Curb
19'-10"
6'-0"
19'-10"
4" or 6" Conc.
4" or 6" Conc.
4" or 6" Conc.
4" or 6" Conc.
Brick Pattern
Brick Pattern
2'-6" Planter Opening
Tree Planter
Tree Planter
Washed River Gravel
Washed River Gravel
4'-10"
Variable Width
A

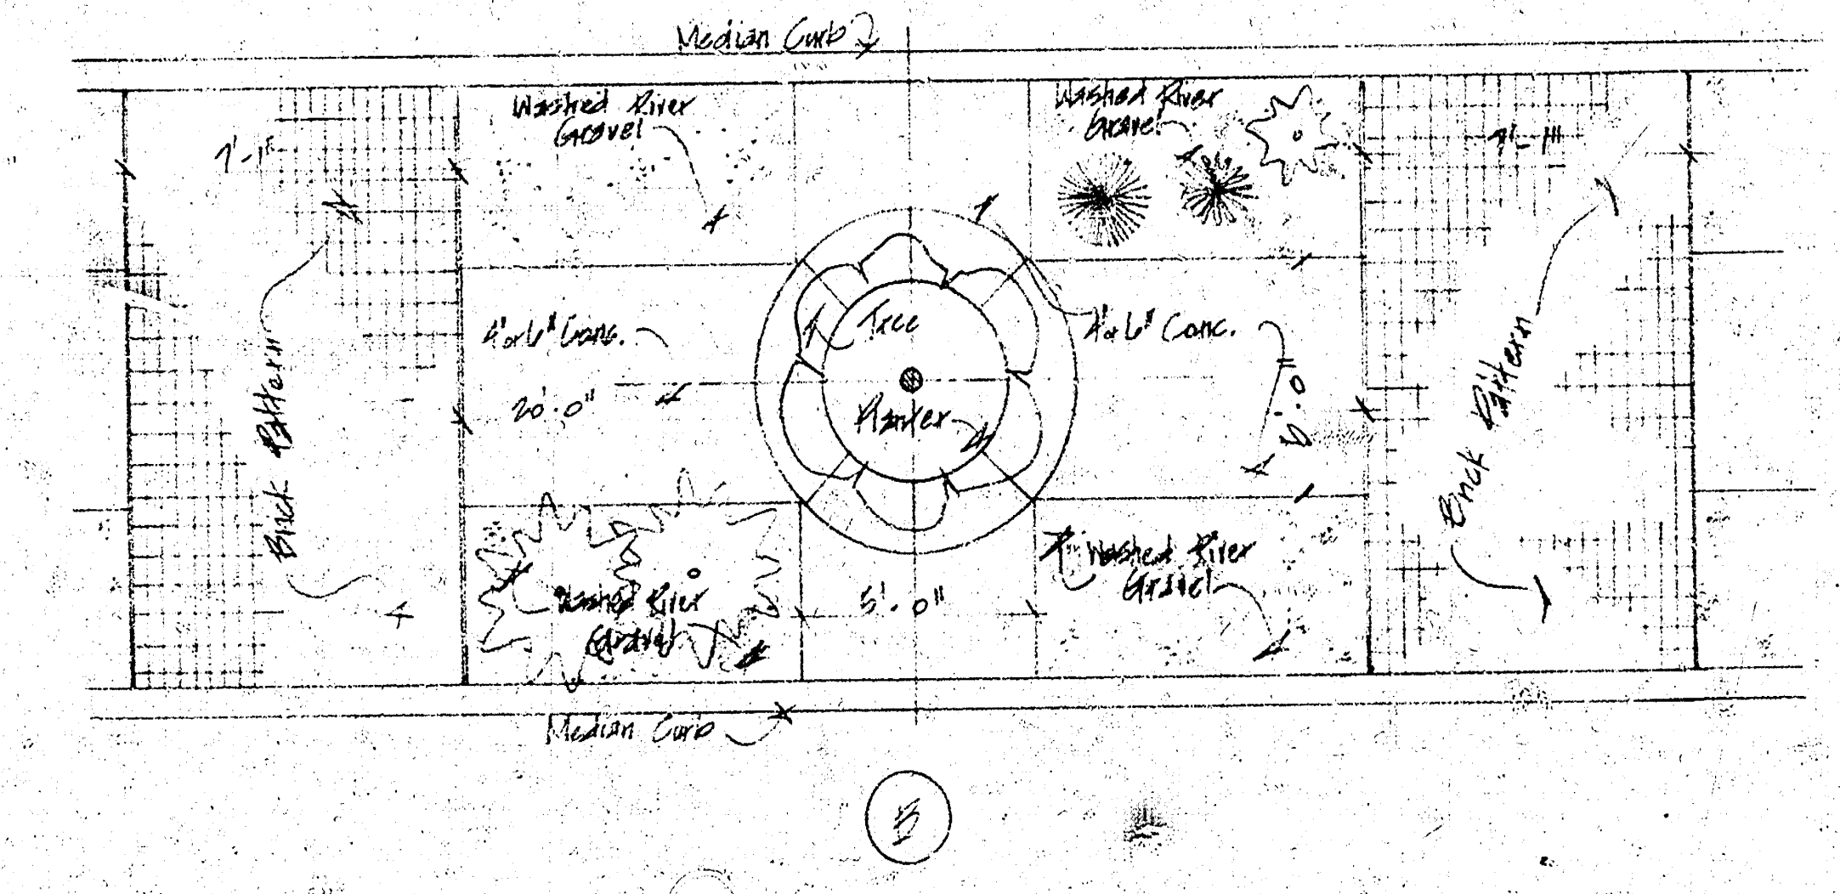
Median Curb
Median Curb
Washed River Gravel
Washed River Gravel
Washed River Gravel
Washed River Gravel
7'-1"
7'-1"
Brick Pattern
Brick Pattern
4" or 6" Conc.
4" or 6" Conc.
20'-0"
5'-0"
4'-0"
Tree Planter
B

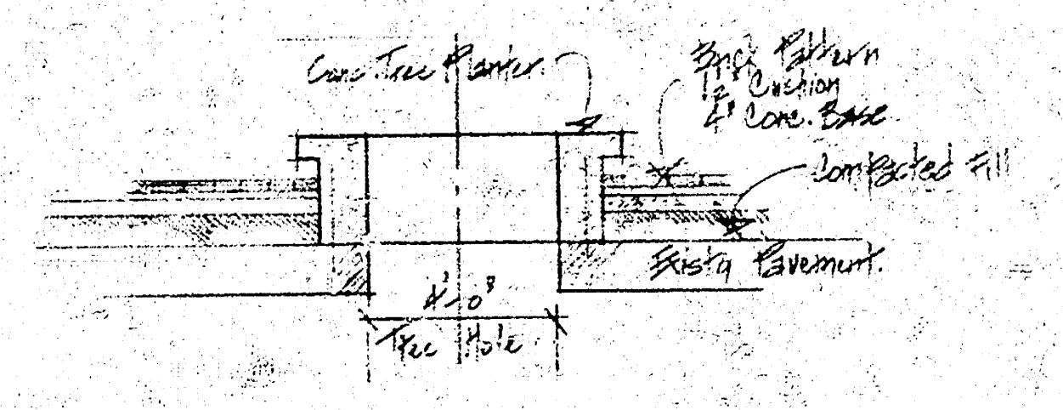
Conc. Tree Planter
Brick Pattern
1½" Cushion
4" Conc. Base
Compacted Fill
Exist'g Pavement
4'-0"
Tree Hole

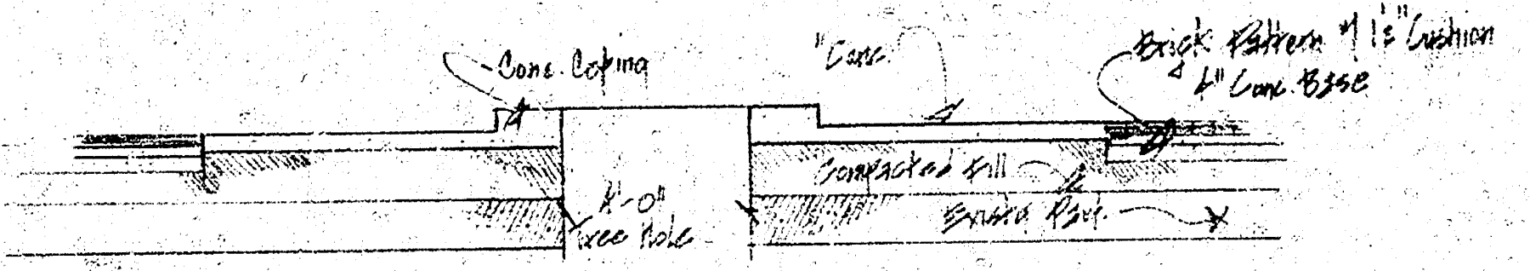
Conc. Coping
" Conc.
Brick Pattern w/ 1½" Cushion
& 4" Conc. Base
Compacted Fill
Exist'g Pav't.
4'-0"
Tree Hole

°°MEDIAN DESIGNS°°

DOUGLAS AVE. - B River to Main St.

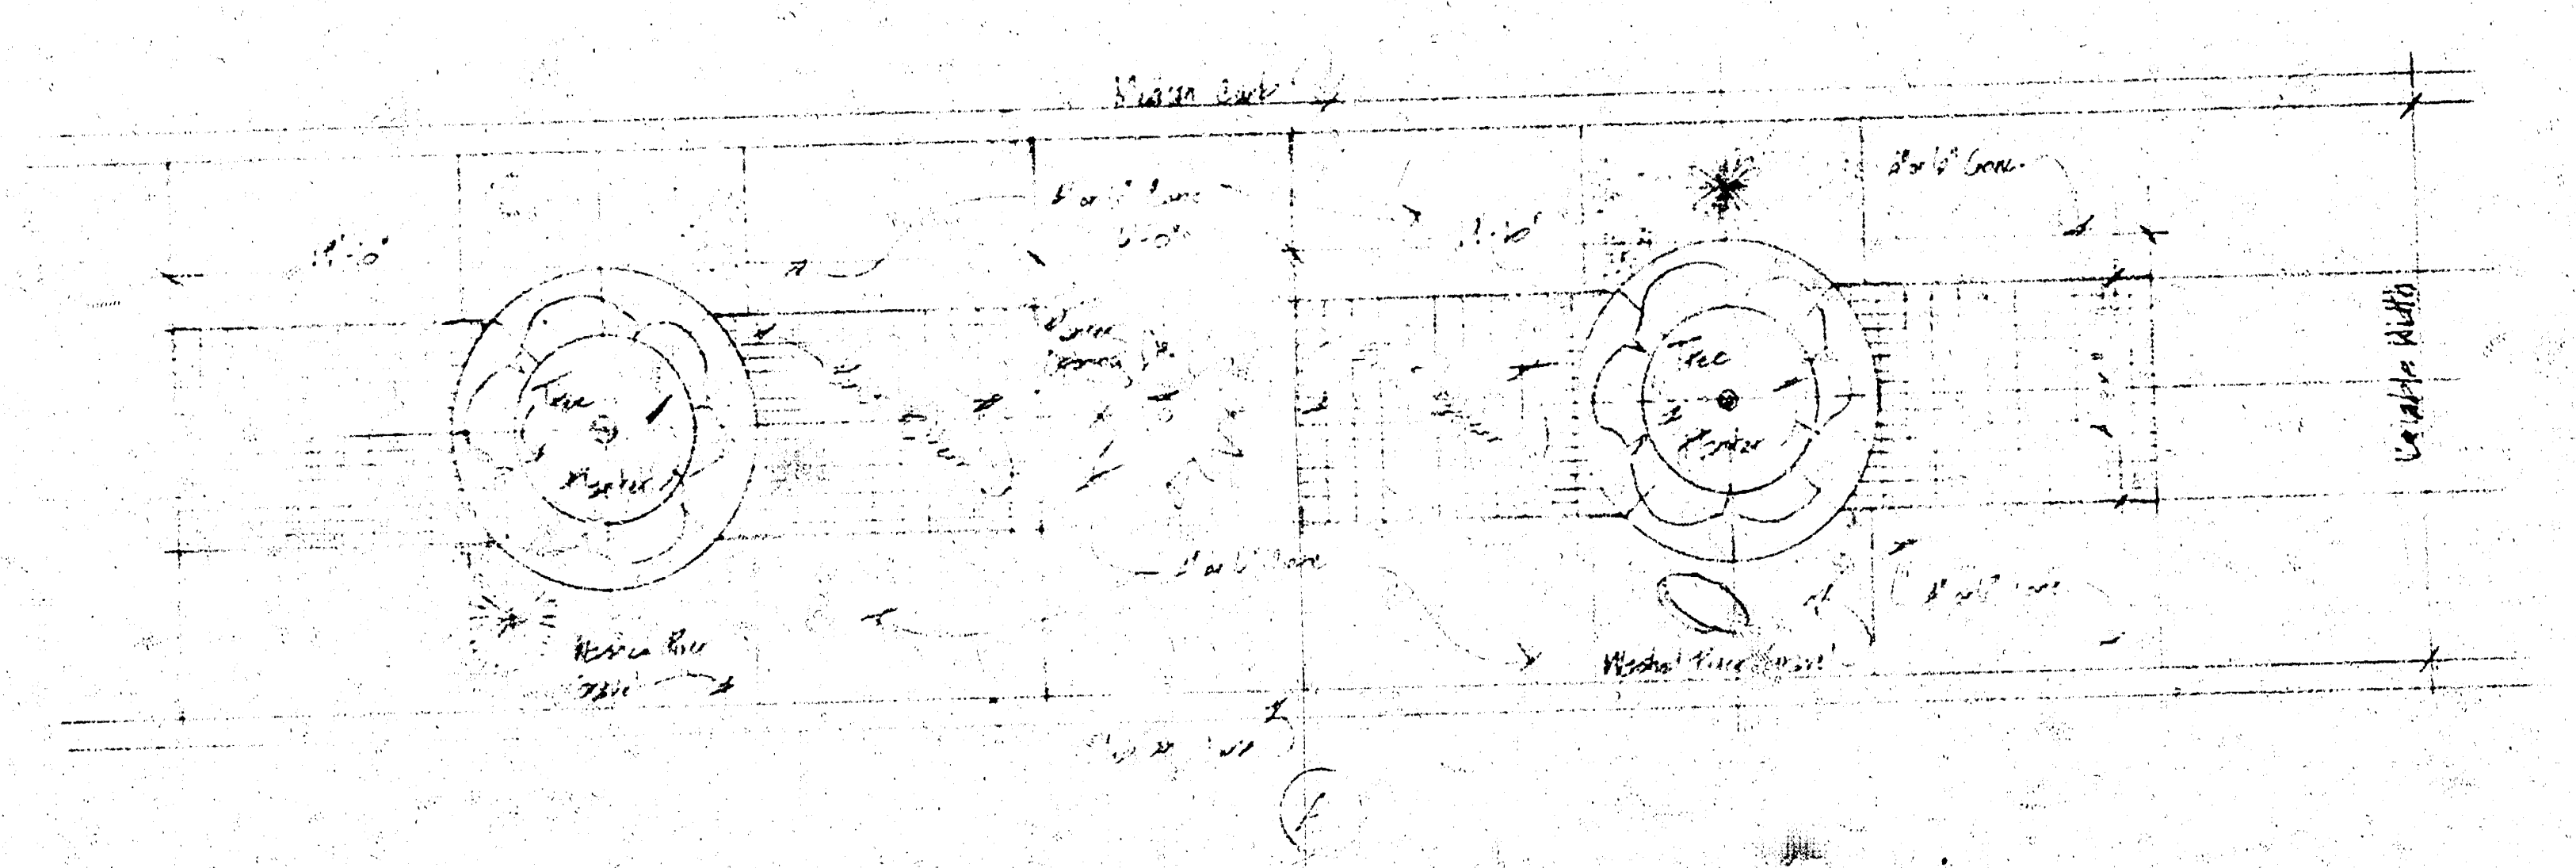
Median Curb
12'-0"
Tree Planter
Tree Planter
Variable Width
Washed River Gravel
4

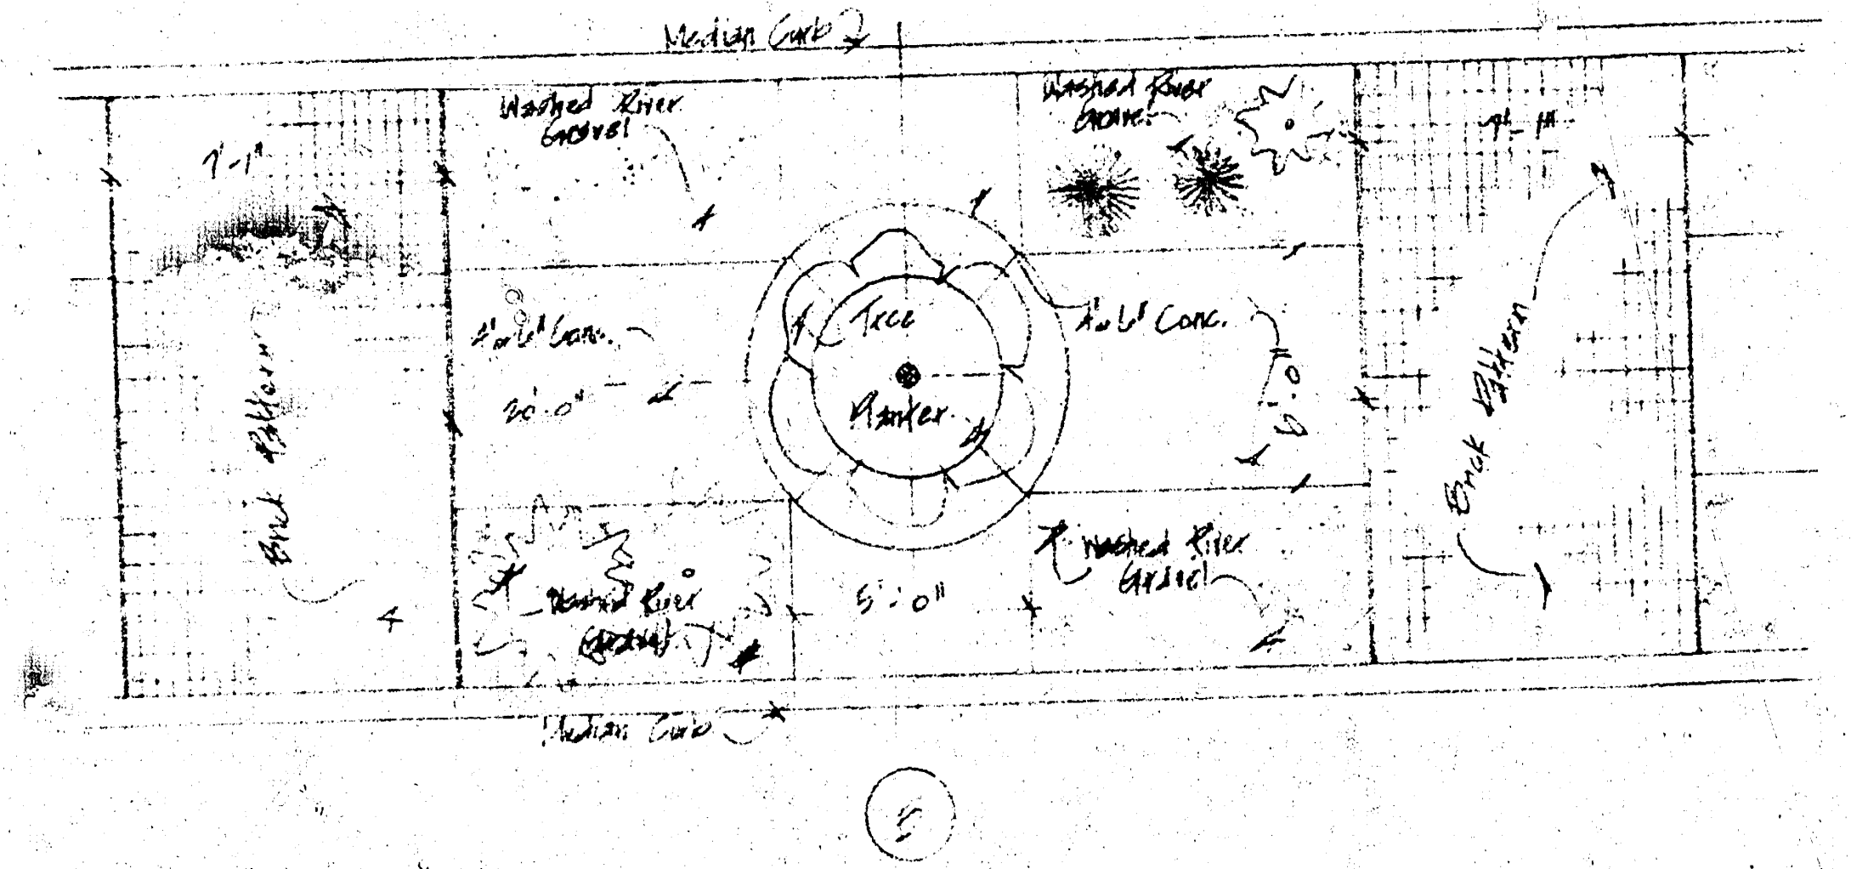
Median Curb
7'-1"
Washed River Gravel
Washed River Gravel
Tree Planter
4'x6' Conc.
4'x6' Conc.
20'-0"
5'-0"
6'-0"
Brick Pattern
Brick Pattern
Washed River Gravel
Washed River Gravel
Median Curb
5

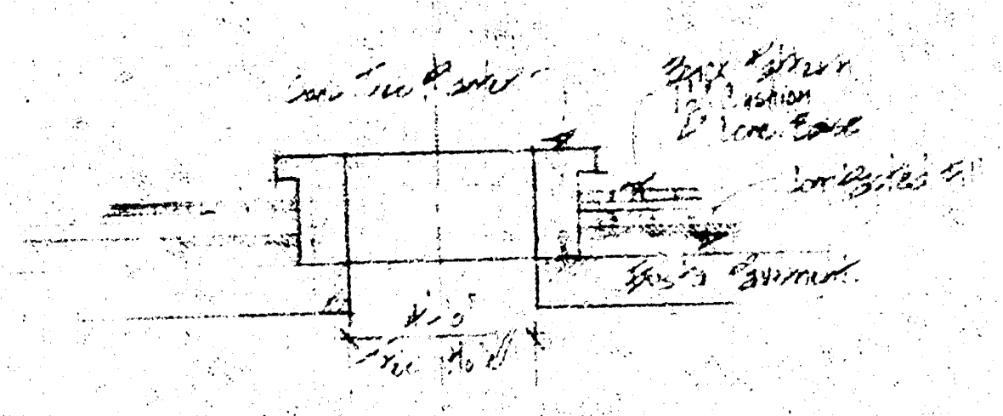
Brick Pattern
1½" Cushion
2" Conc. Base

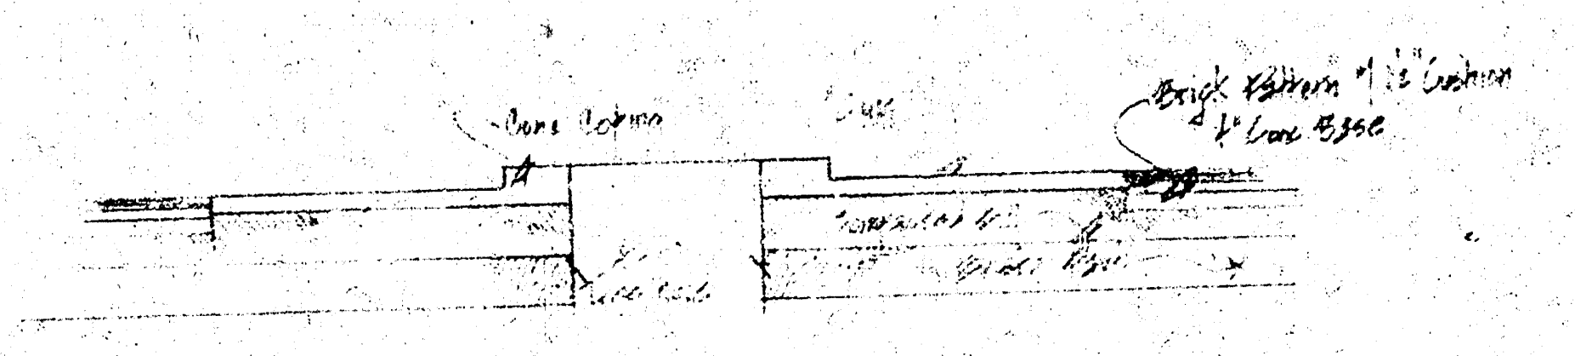
Conc. Column
Brick Pattern 1½" Cushion
4" Conc. Base

°°MEDIAN DESIGNS°°

DOUGLAS AVE. - B'line to

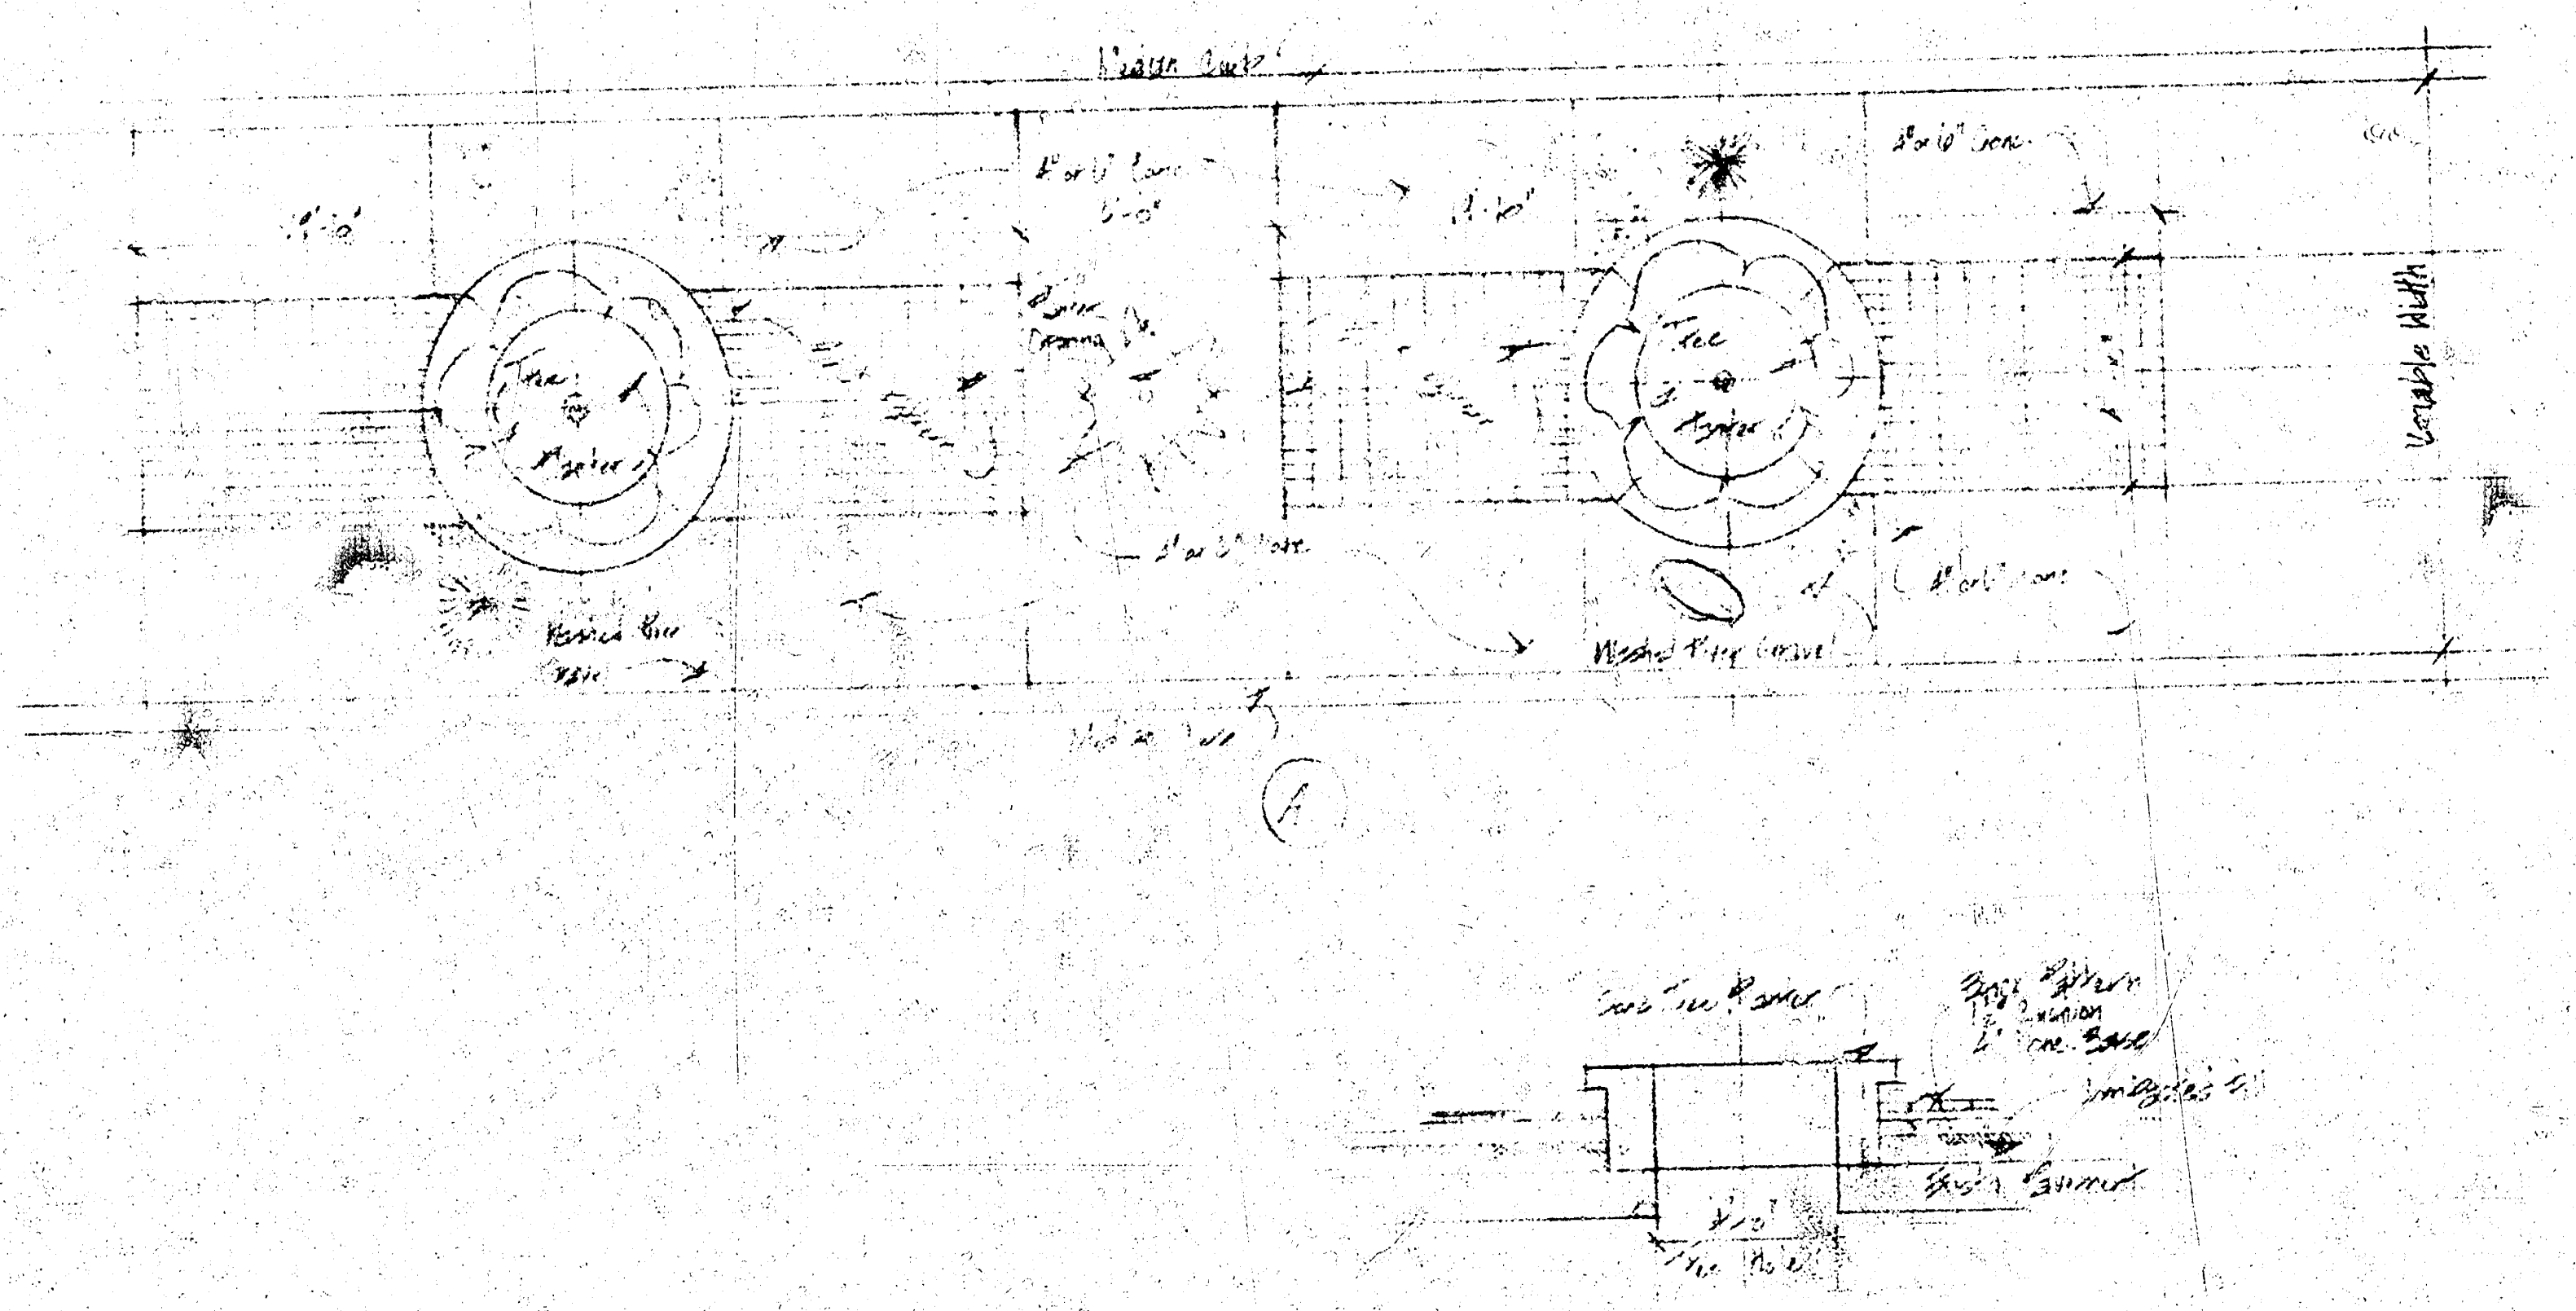

Median Curb
Tree Planter
Washed River Gravel
Variable Width
Washed River Gravel
A
Conc. Tree Planter
Brick Pattern
4" Conc. Base

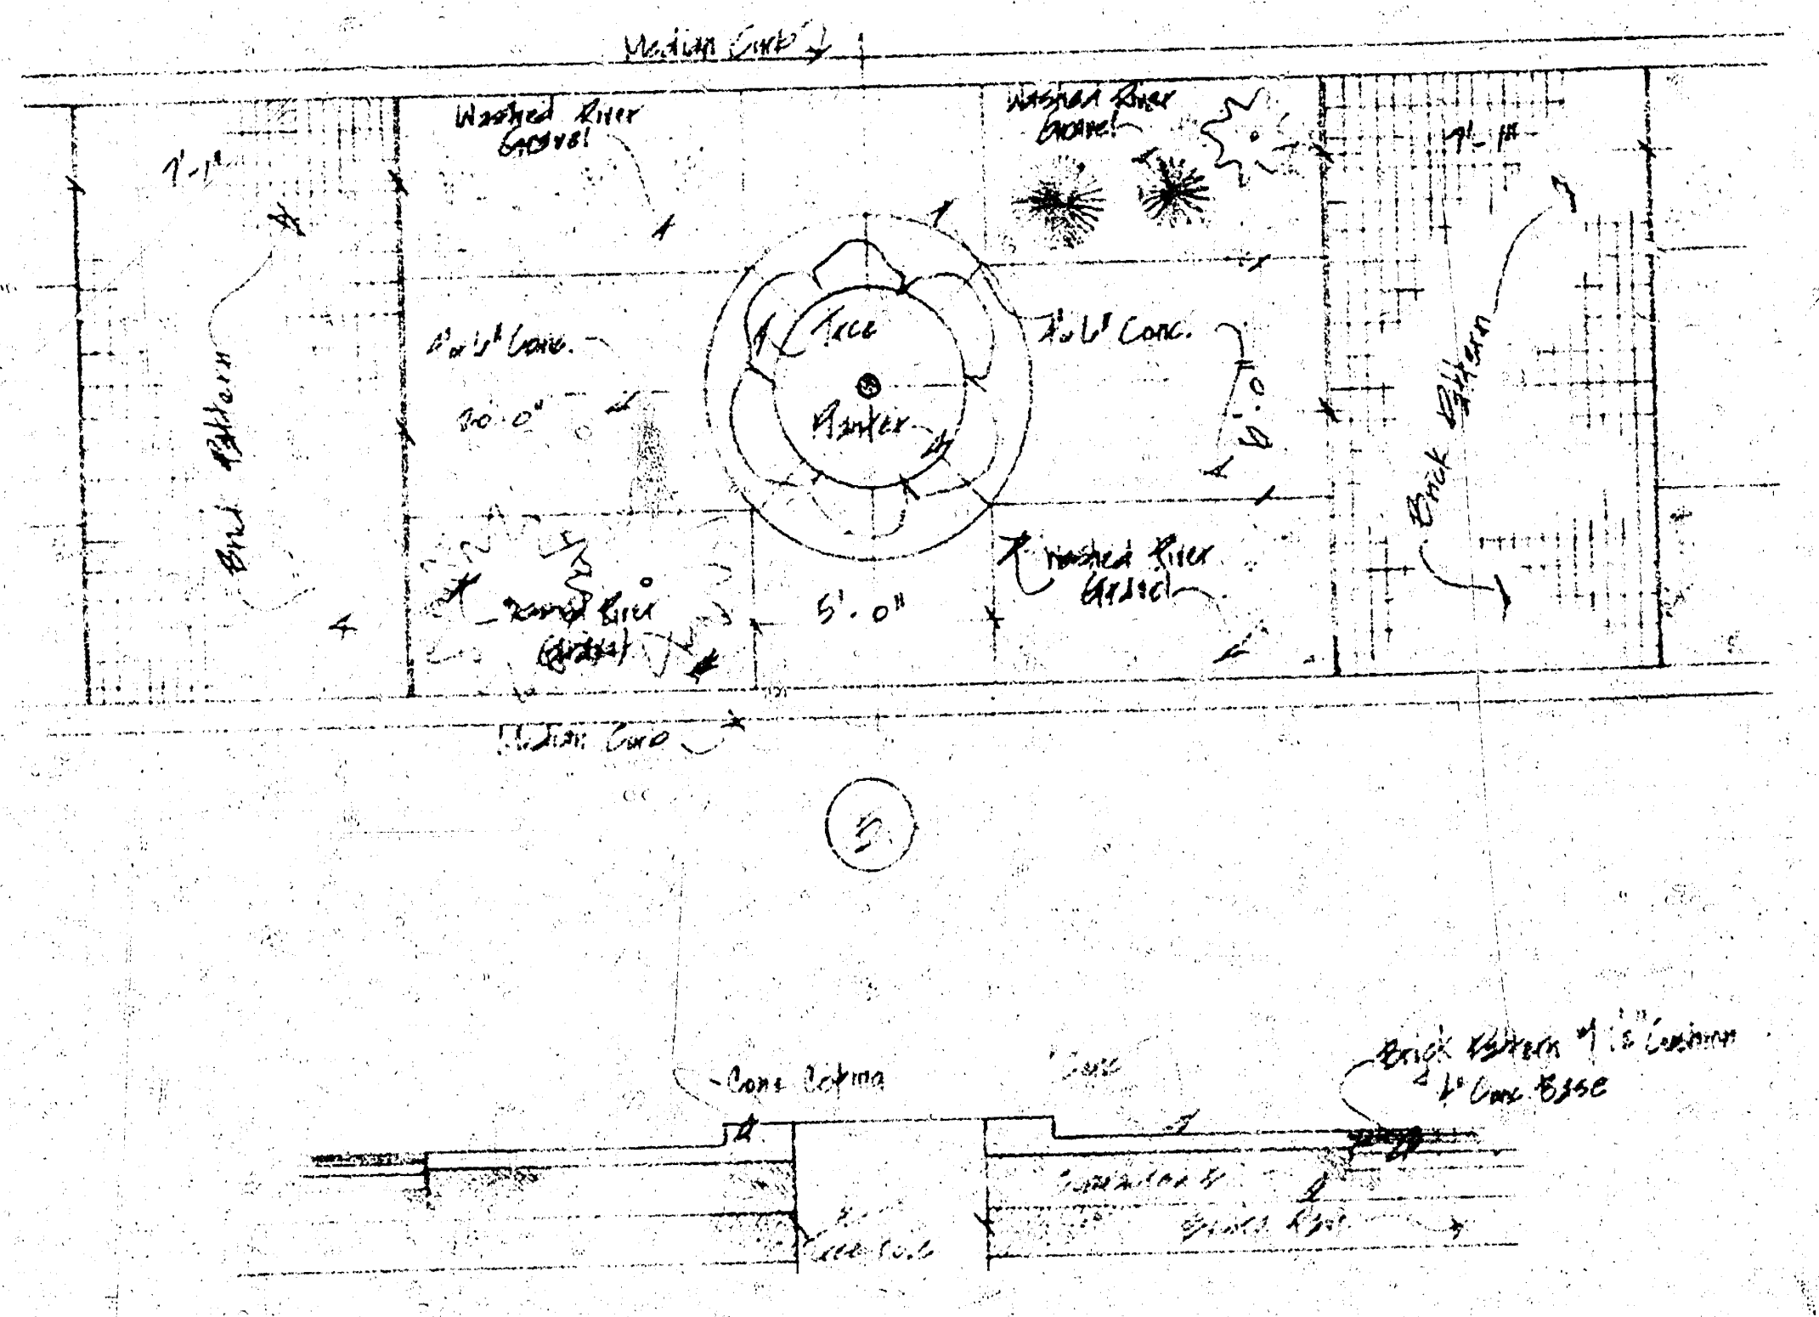

Median Curb
Washed River Gravel
Washed River Gravel
Brick Pattern
4" or 6" Conc.
Tree Planter
4" or 6" Conc.
Brick Pattern
Washed River Gravel
Washed River Gravel
5'-0"
Median Curb
B
Conc. Coping
Curb
Brick Pattern 1.5" Cushion
4" Conc. Base

°°MEDIAN DESIGNS°°

Douglas Ave. - B River to Main St.