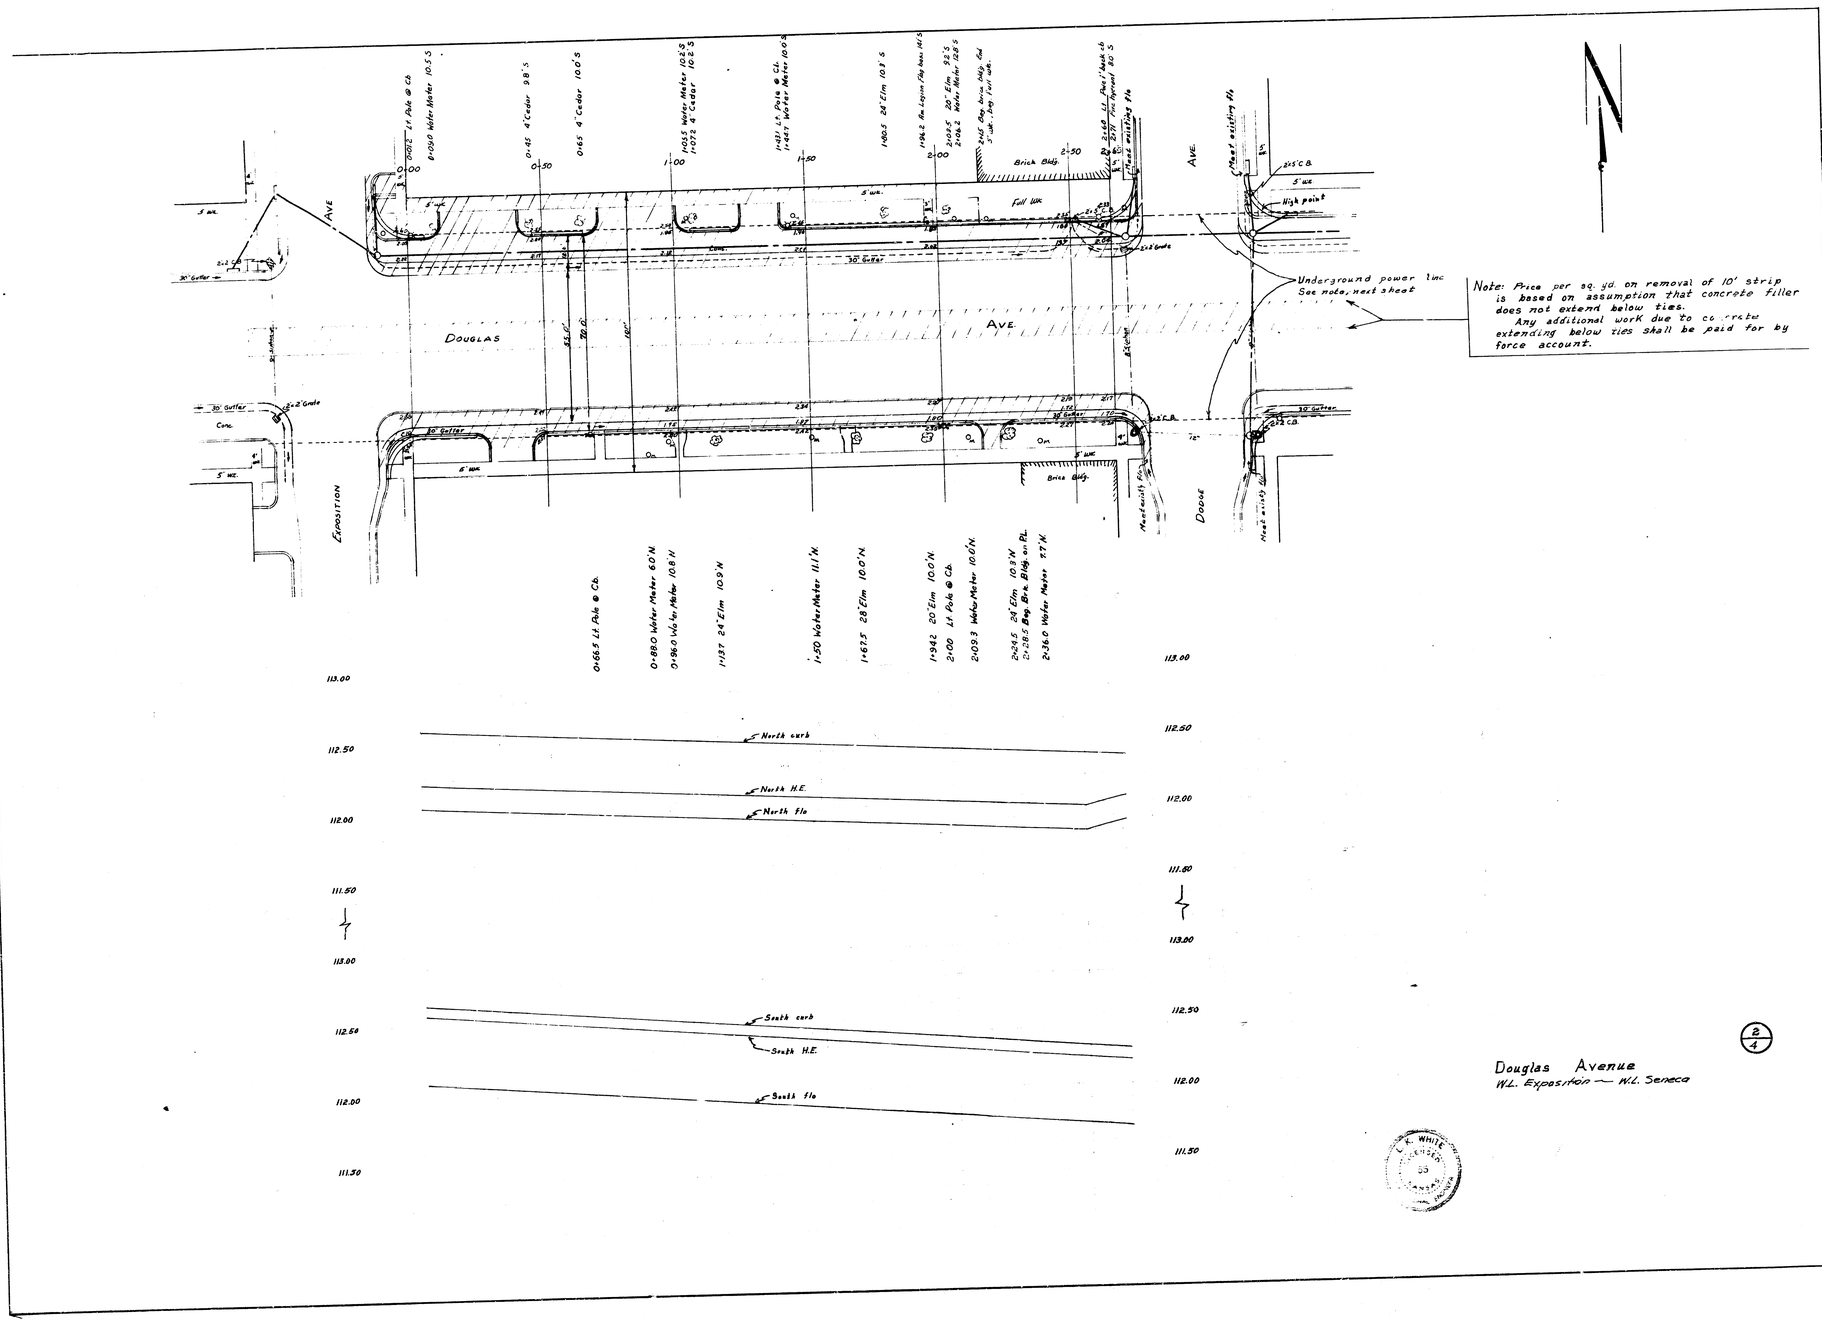

(2/4)

Douglas Avenue
W.L. Exposition — W.L. Seneca

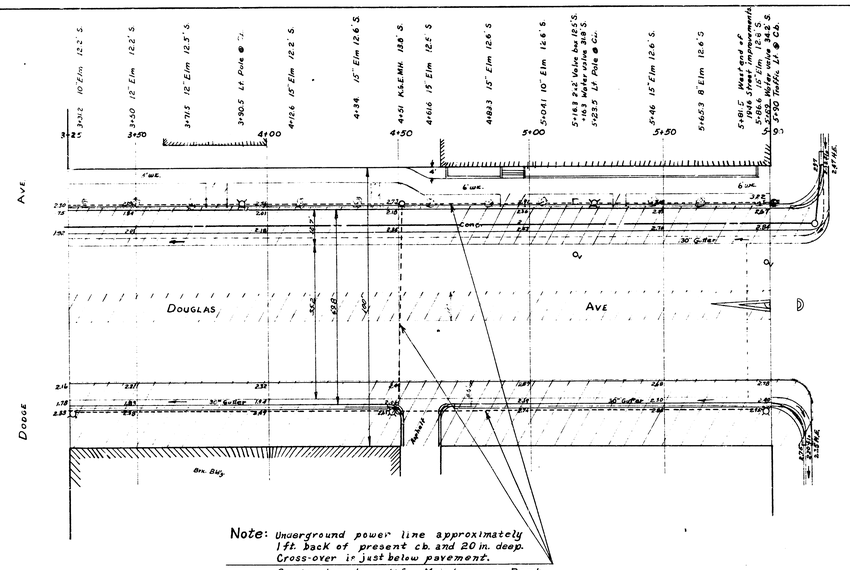

Note: *Underground power line approximately 1ft back of present cb. and 20 in. deep. Cross-over is just below pavement.*

Contractor to notify Maintenance Dept. before excavating near these lines.

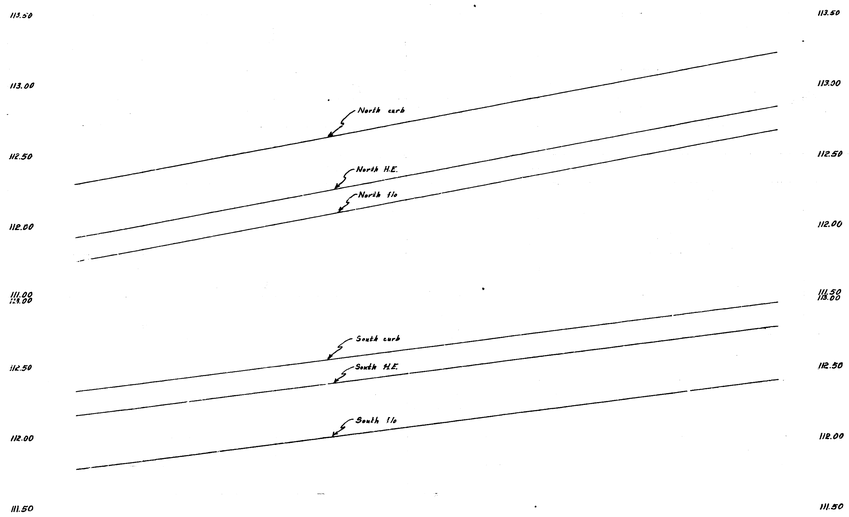

3/4

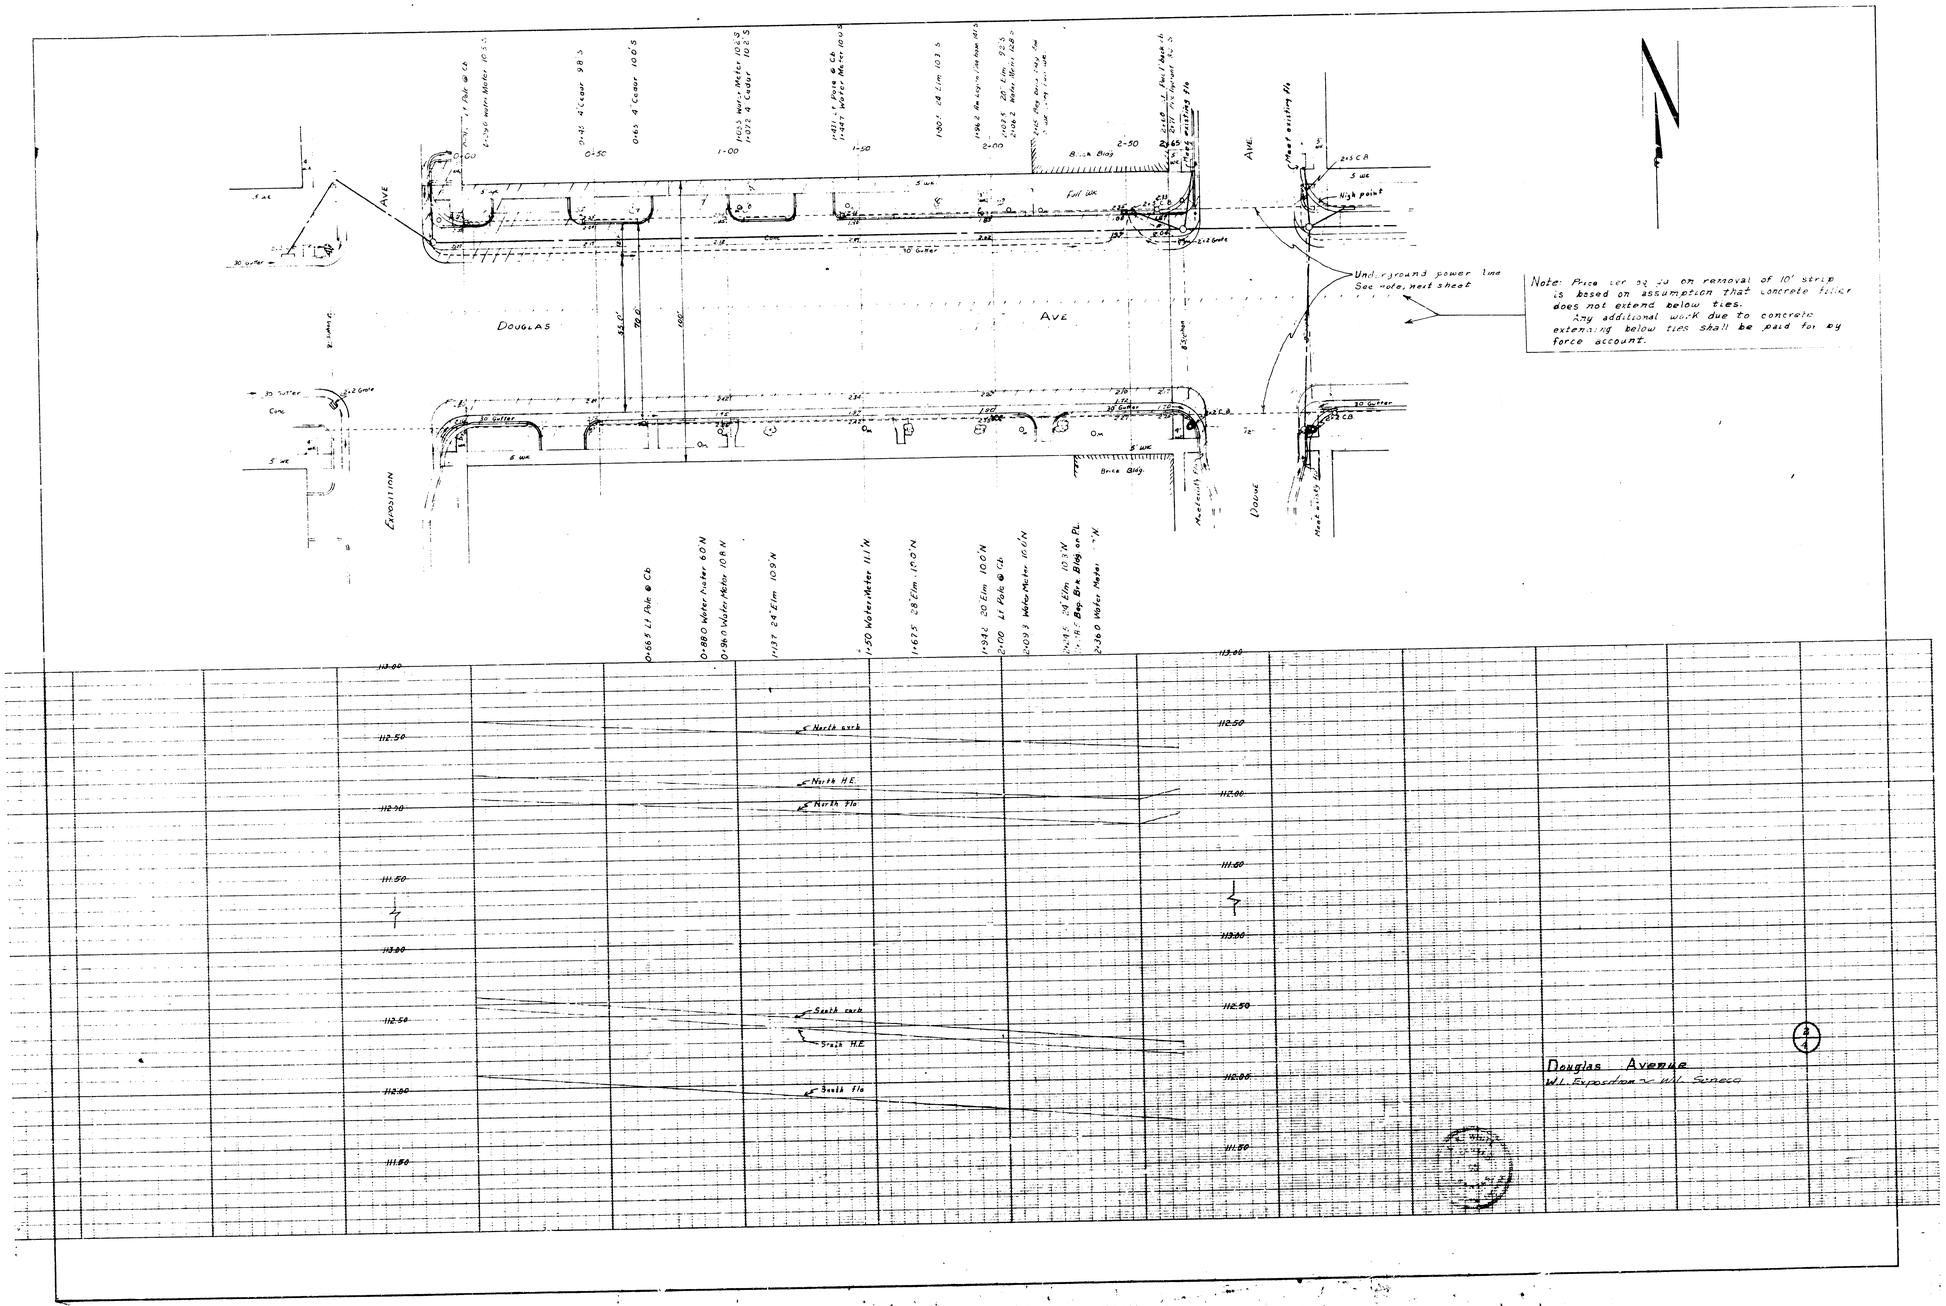
Douglas Ave
Exposition Ave
Douglas Ave
Full Wk
Brick Bldg
Concrete fence existing Fin
Chain link fence existing Fin
2x5 C.B.
High point
30 Gutter
2-6 Gate
5 wk
6 wk
Underground power line
See note, next sheet
Note: Price per sq yd on removal of 10' strip is based on assumption that concrete filler does not extend below ties.
Any additional work due to concrete extending below ties shall be paid for by force account.
North curb
North H.E.
North Flo
South curb
South H.E.
South Flo
Douglas Avenue
W.L. Exposition & W.L. Seneca
113.00
112.50
112.00
111.50

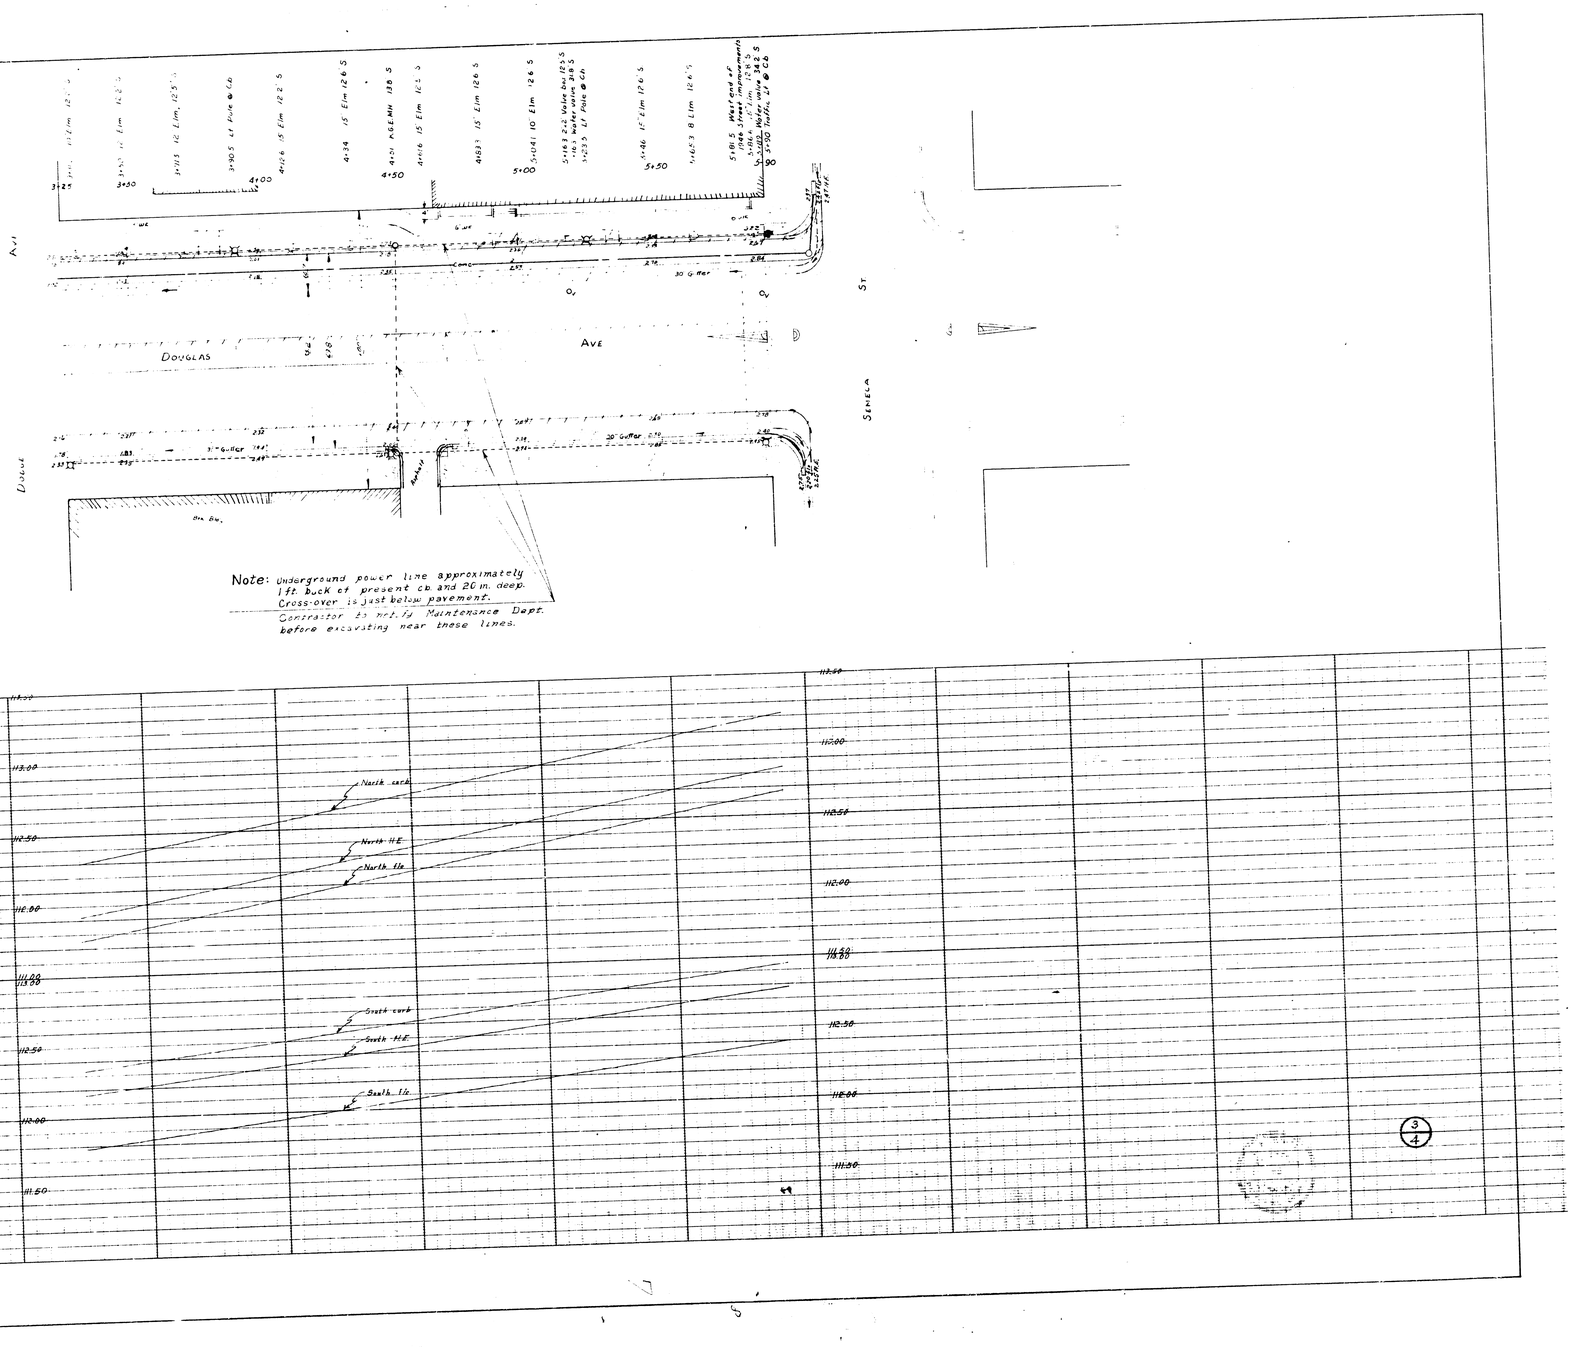
Douglas Ave
Seneca St
Douglas
Ave
30' Gutter
Note: Underground power line approximately 1 ft. back of present curb and 20 in. deep. Cross-over is just below pavement. Contractor to notify Maintenance Dept. before excavating near these lines.
North curb
North H.E.
North Flo.
South curb
South H.E.
South Flo.
3/4

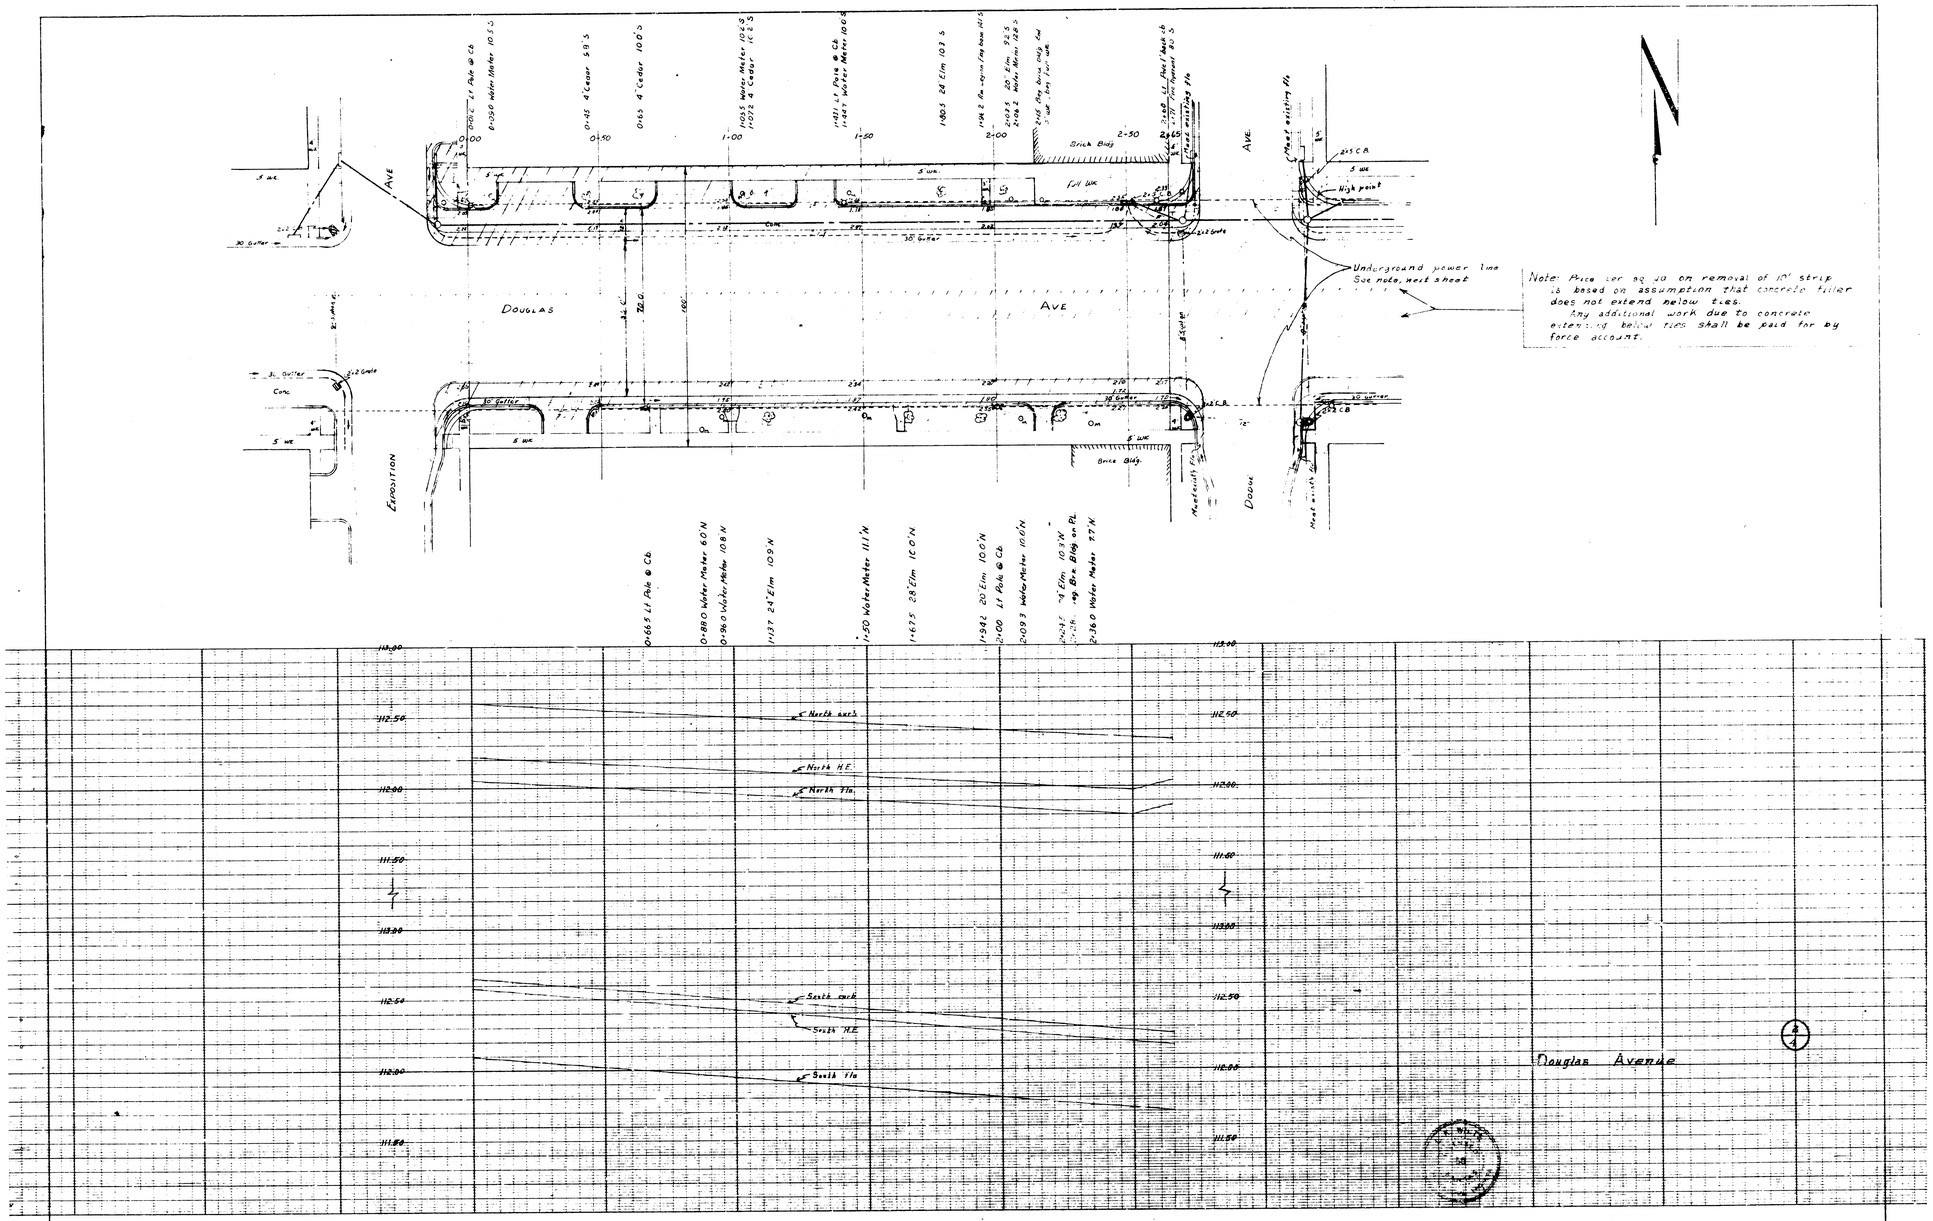
Douglas Ave
Exposition
Douglas
Brick Bldg
Underground power line
See note, next sheet
Note: Price per sq yd on removal of 10' strip is based on assumption that concrete filler does not extend below ties.
Any additional work due to concrete extending below ties shall be paid for by force account.
North curb
North H.E.
North flo.
South curb
South H.E.
South flo.
Douglas Avenue

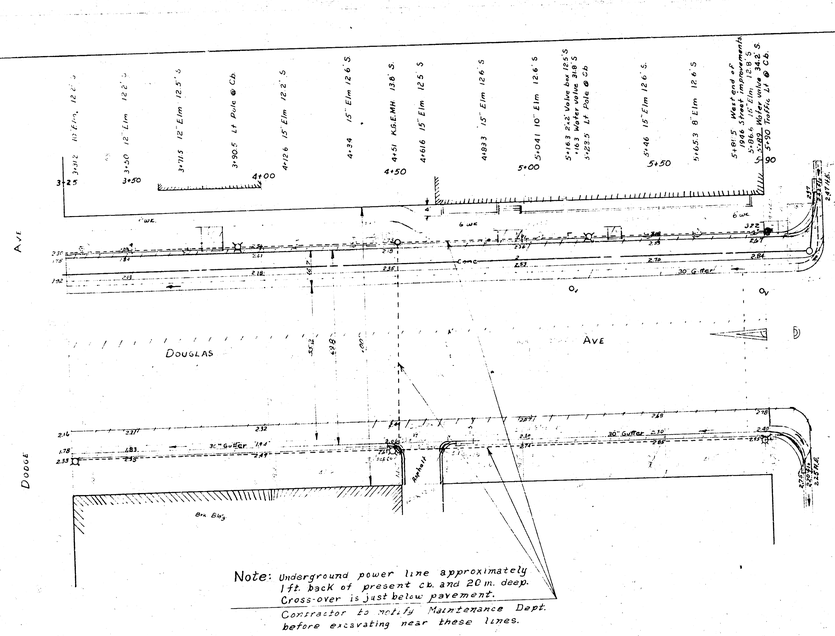
3+25
3+50
4+00
4+50
5+00
5+50
90
Ave
Douglas
Ave
St.
Seneca
Dodge
6" Gutter
30" Gutter
Brick Bldg.
Note: Underground power line approximately 1 ft. back of present c.b. and 20 in. deep. Cross-over is just below pavement. Contractor to notify Maintenance Dept. before excavating near these lines.

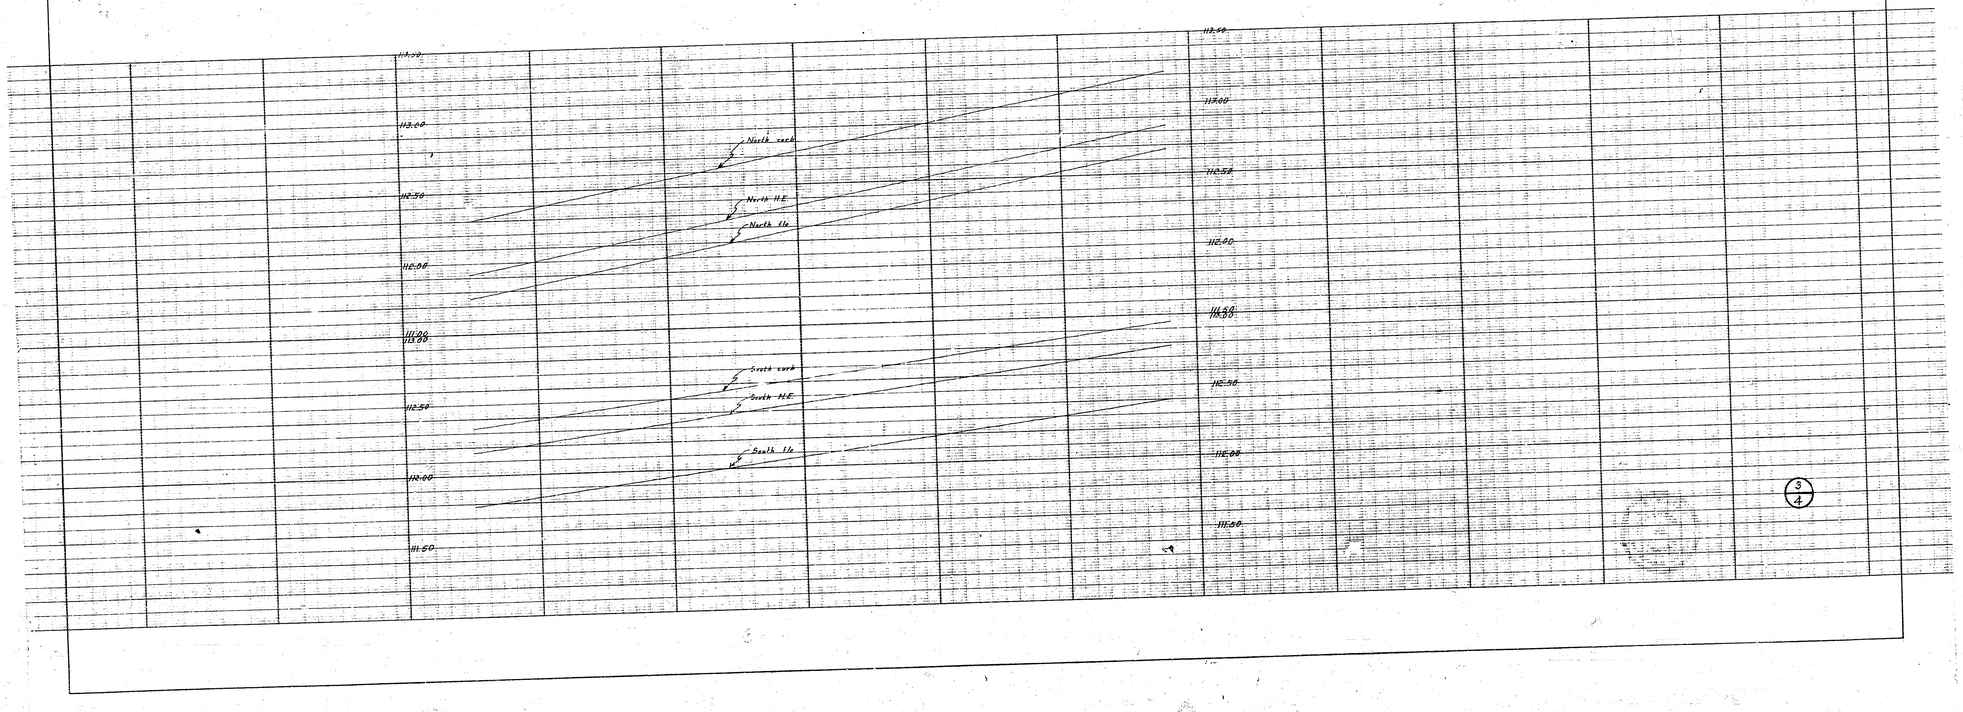
113.50
113.00
112.50
112.00
111.50
111.00
North curb
North H.E.
North l.l.
South curb
South H.E.
South l.l.
3/4

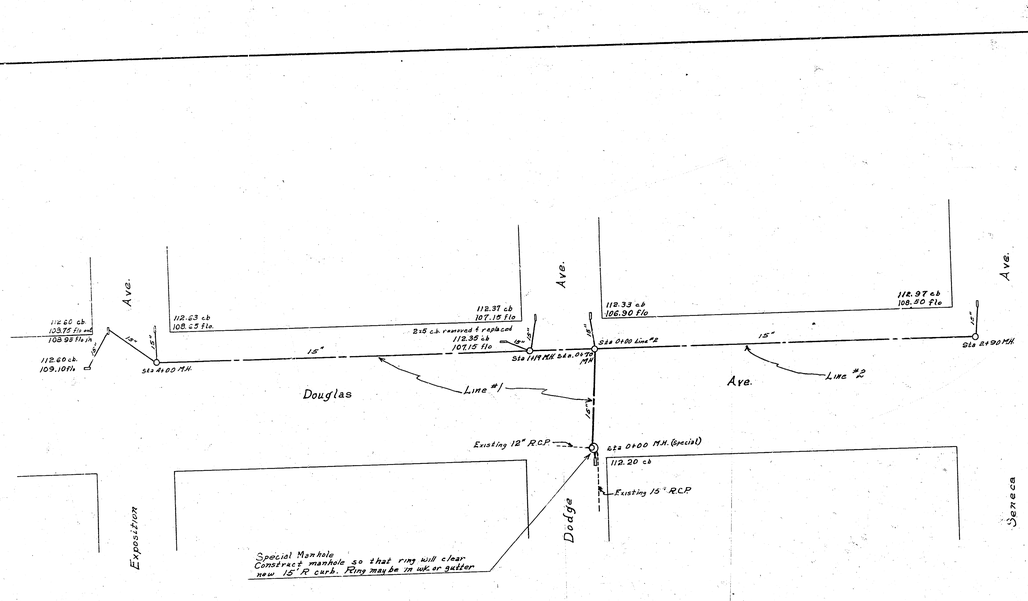

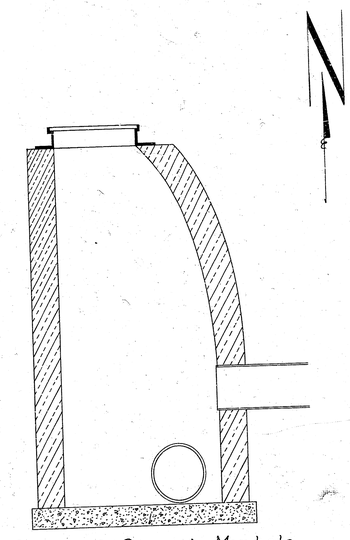

Sketch of Special Manhole

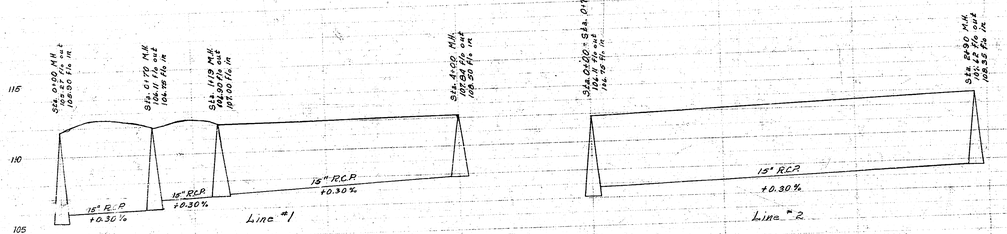

4/4

Incidental Drainage for Douglas Ave.
Exposition to Seneca
City of Wichita, Kansas
L.K. White City Engineer
1951

K. WHITE
LICENSED
ENGINEER
KANSAS

4 IV - 1 30