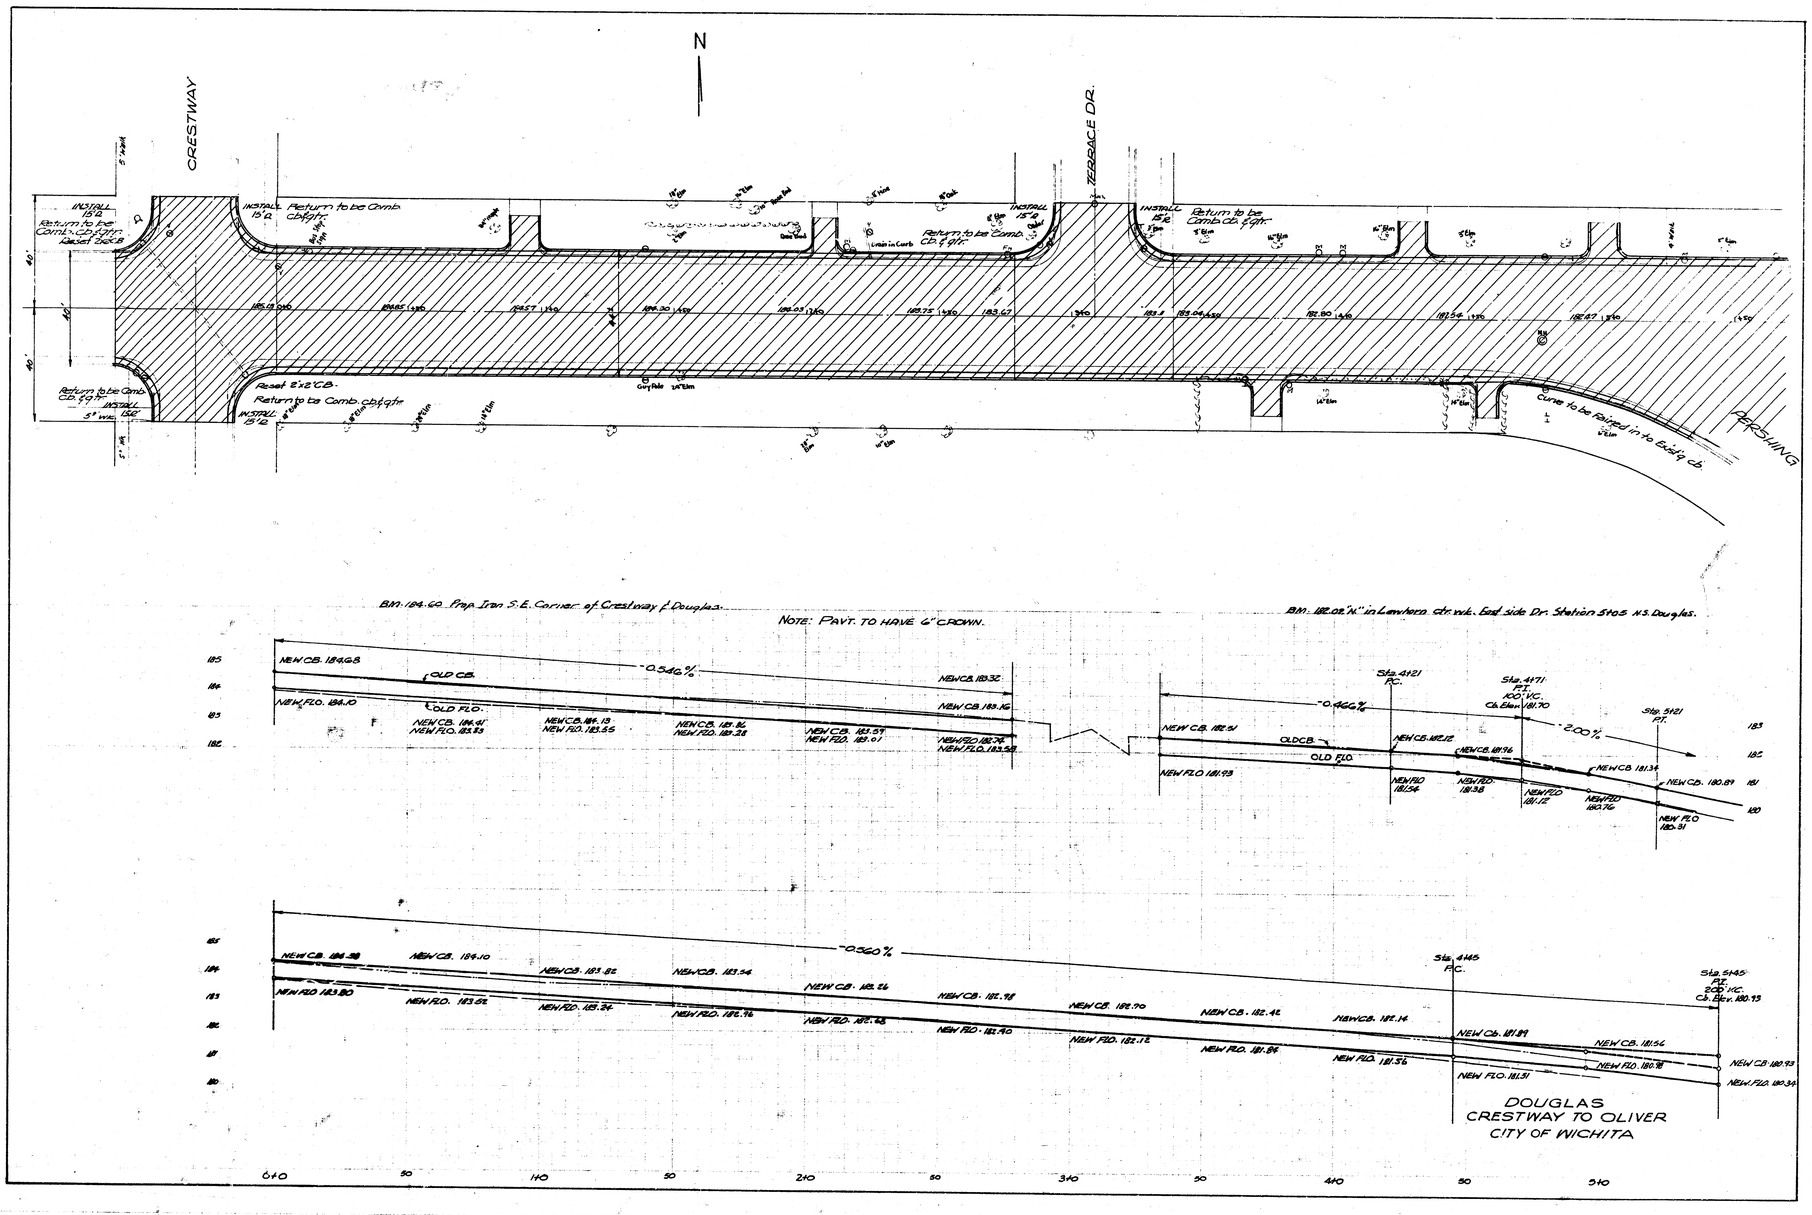
N
CRESTWAY
TERRACE DR.
PERSHING
INSTALL 15'a
Return to be Comb. cb/gtr.
Reset 2x2 CB.
Return to be Comb. cb/gtr
INSTALL 5'a
Return to be Comb. cb/gtr
INSTALL 5' wing 15'a
Curve to be faired in to bldg cb.
BM: 184.60 Pap Iron S.E. Corner of Crestway & Douglas.
NOTE: PAVT. TO HAVE 6" CROWN.
BM: 182.02 "N" in Lawhorn. ctr. wk. East side Dr. Station 5+05 N.S. Douglas.
-0.540%
-0.466%
-2.00%
-0.560%
Sta. 4121 P.C.
Sta. 4171 P.T. 100' V.C. Cb. Elev. 181.70
Sta. 5121 P.T.
Sta. 4145 P.C.
Sta. 5145 P.T. 200' V.C. Cb. Elev. 180.93
DOUGLAS
CRESTWAY TO OLIVER
CITY OF WICHITA

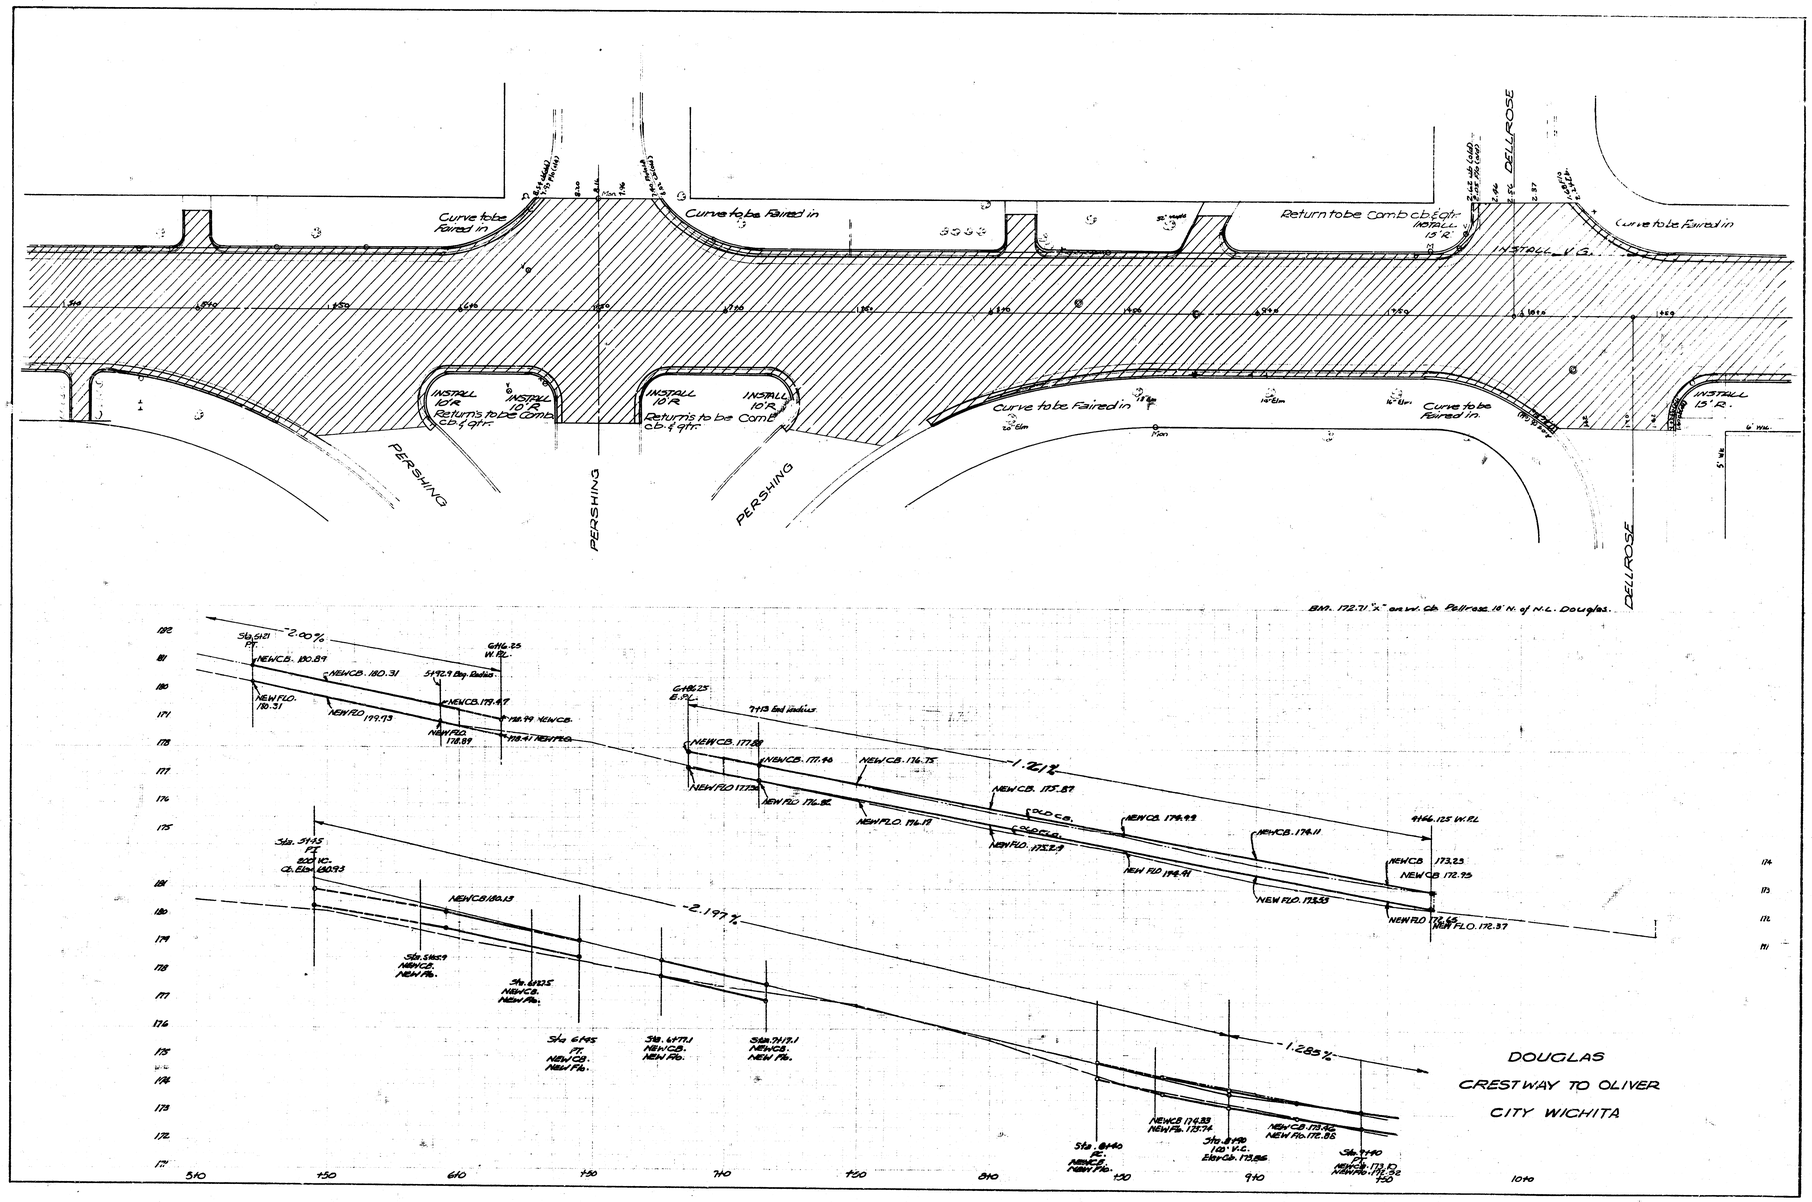
Curve to be Faired in
Curve to be Faired in
Return to be Comb. cb. & gtr.
Install 13' R.
Install V.G.
Curve to be Faired in
DELLROSE
Install 10' R.
Install 10' R.
Returns to be Comb. cb. & gtr.
Install 10' R.
Install 10' R.
Returns to be Comb. cb. & gtr.
Curve to be Faired in
Curve to be Faired in.
Install 13' R.
PERSHING
PERSHING
DELLROSE
B.M. 172.71 "X" on W. Cb. Dellrose 18' N. of N.L. Douglas.
-2.00%
-1.21%
-2.197%
-1.285%
DOUGLAS
CRESTWAY TO OLIVER
CITY WICHITA

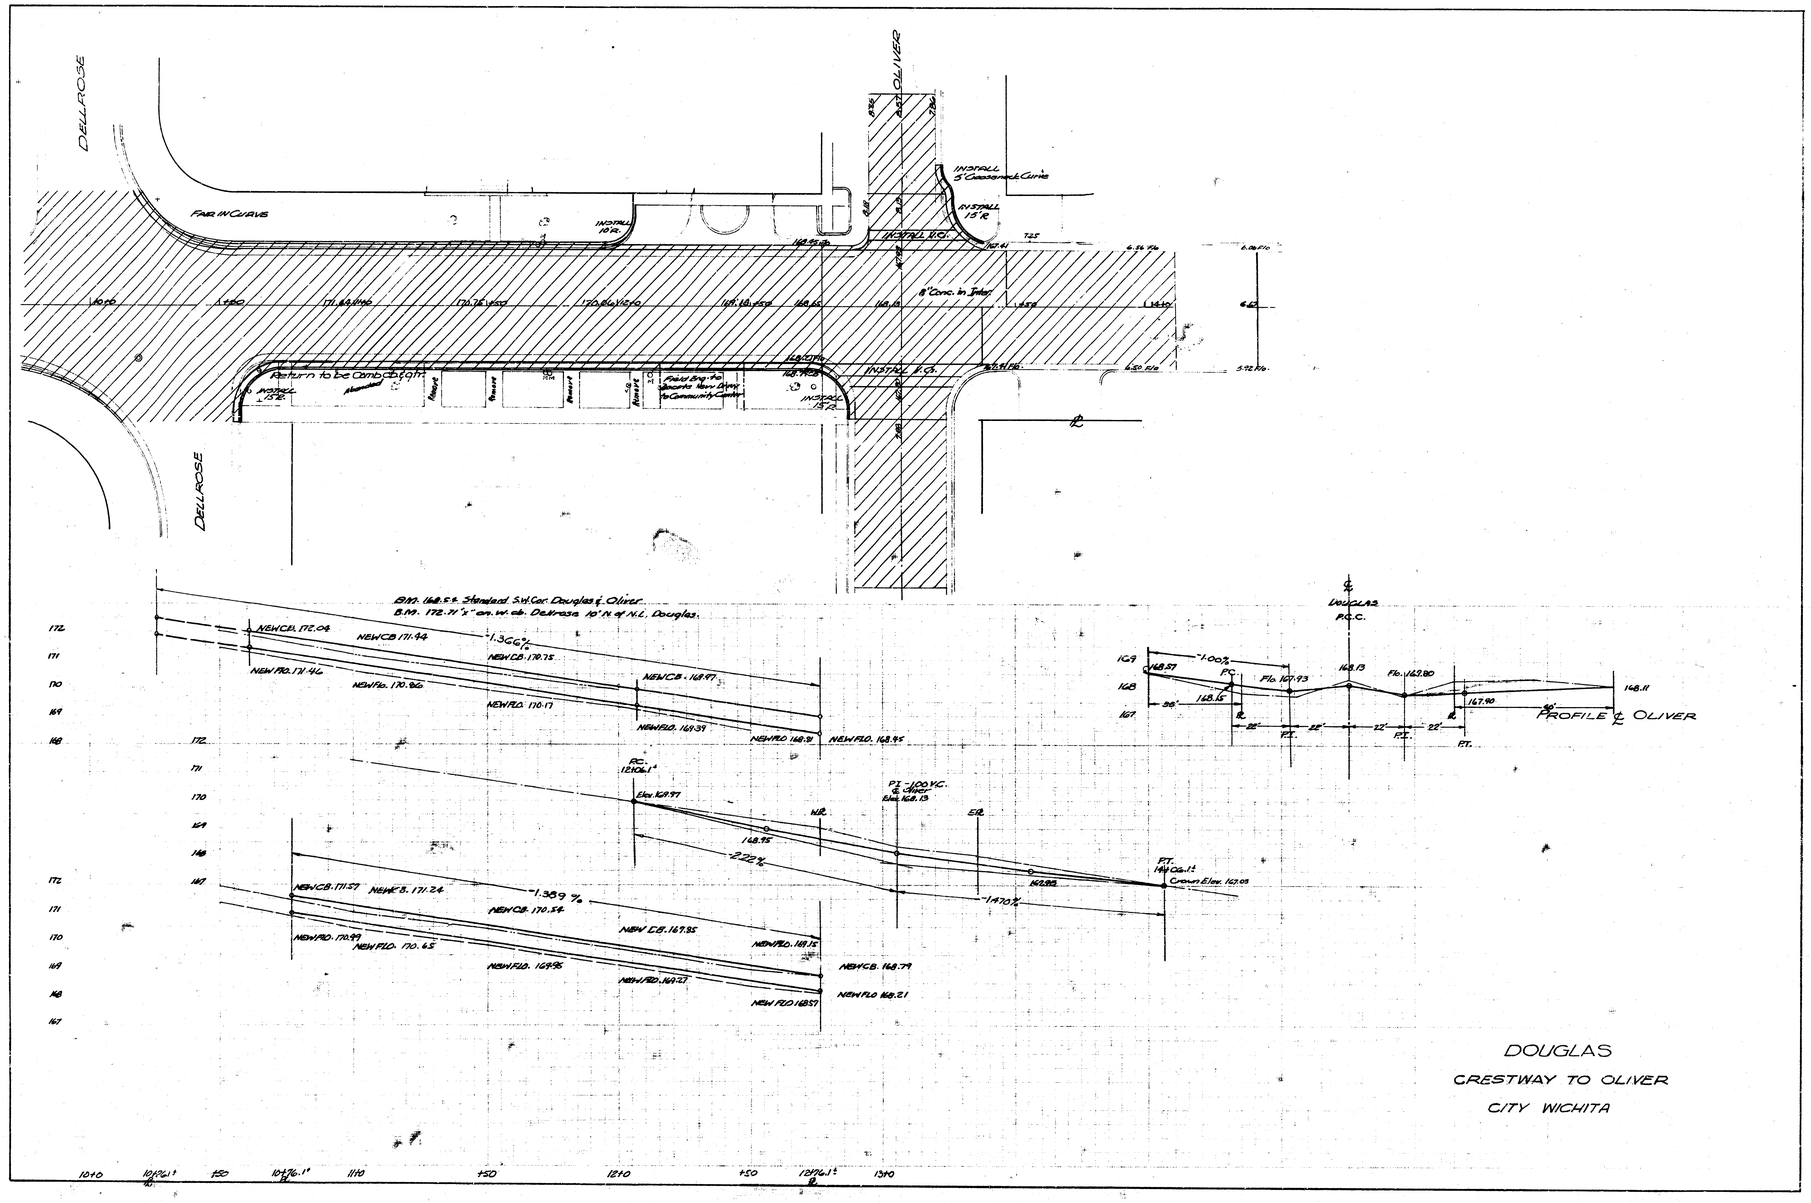
DELROSE
OLIVER
FAIR IN CURVE
INSTALL 10'R.
INSTALL 15'R.
INSTALL 5' Crossroad Curb
INSTALL P.C.
8" Conc. in Joint
Return to be Combat Gr.
INSTALL 15'R.
Fair Eng. to Sports New Dwy. to Community Center
B.M. 168.55 Standard S.W. Cor. Douglas & Oliver
B.M. 172.71 "X" on w. ob. Delrose 10' N. of N.L. Douglas.
NEW C.B. 172.04
NEW C.B. 171.44
-1.366%
NEW C.B. 170.75
NEW C.B. 168.47
NEW F.L. 171.46
NEW F.L. 170.86
NEW F.L. 170.17
NEW F.L. 169.37
NEW F.L. 168.91
NEW F.L. 168.35
P.C. 1210+61.1
Elev. 169.57
168.95
-2.22%
W.R.
PI -1.00 V.C. @ Oliver Elev. 168.13
E.R.
F.T. 1410+06.1
Crown Elev. 162.05
-1.470%
NEW C.B. 171.57
NEW F.L. 171.24
-1.389%
NEW C.B. 170.54
NEW C.B. 169.85
NEW F.L. 170.99
NEW F.L. 170.65
NEW F.L. 169.96
NEW F.L. 169.27
NEW F.L. 168.57
NEW C.B. 168.79
NEW F.L. 168.21
DOUGLAS P.C.C.
-1.00%
P.C.
F.L. 167.93
168.13
F.L. 167.80
168.57
168.16
167.90
168.11
P.T.
PROFILE ℄ OLIVER
DOUGLAS
CRESTWAY TO OLIVER
CITY WICHITA