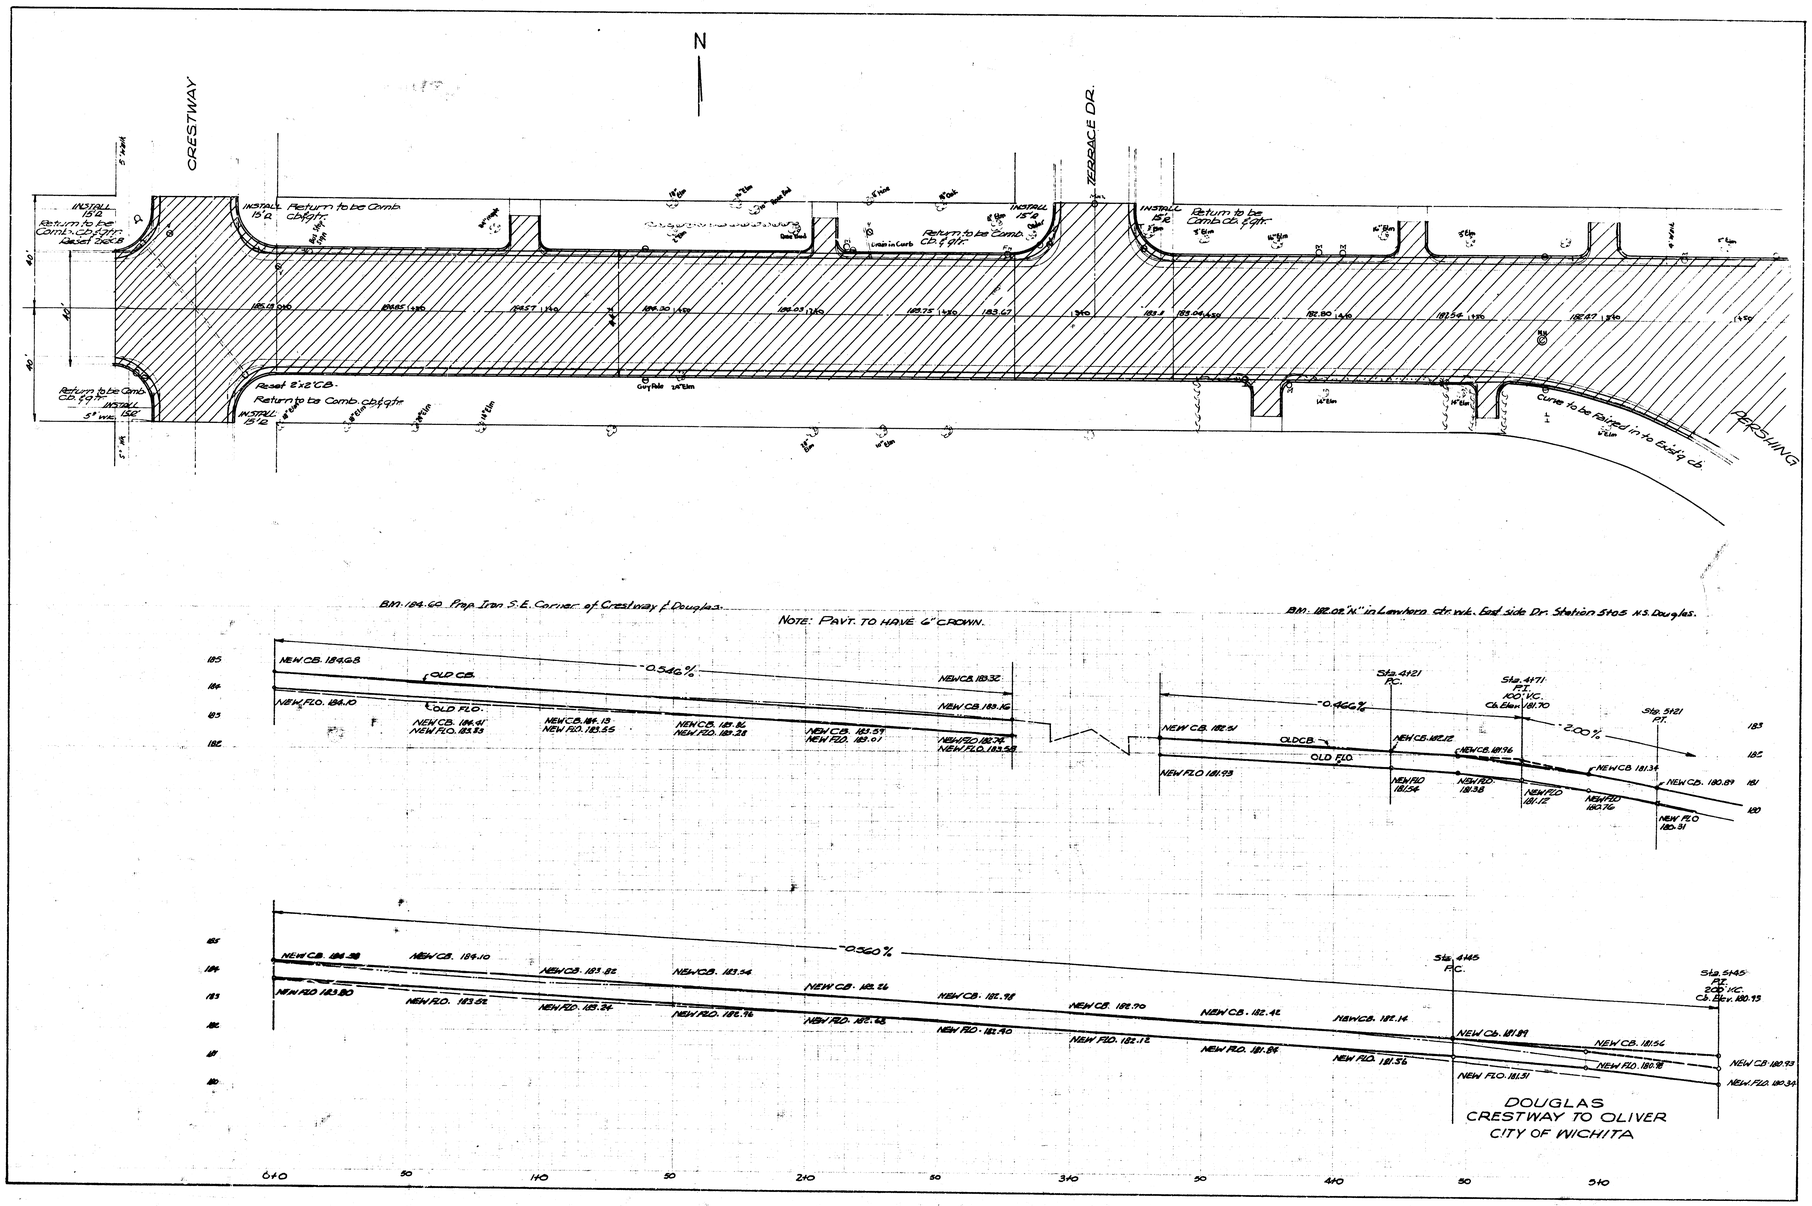
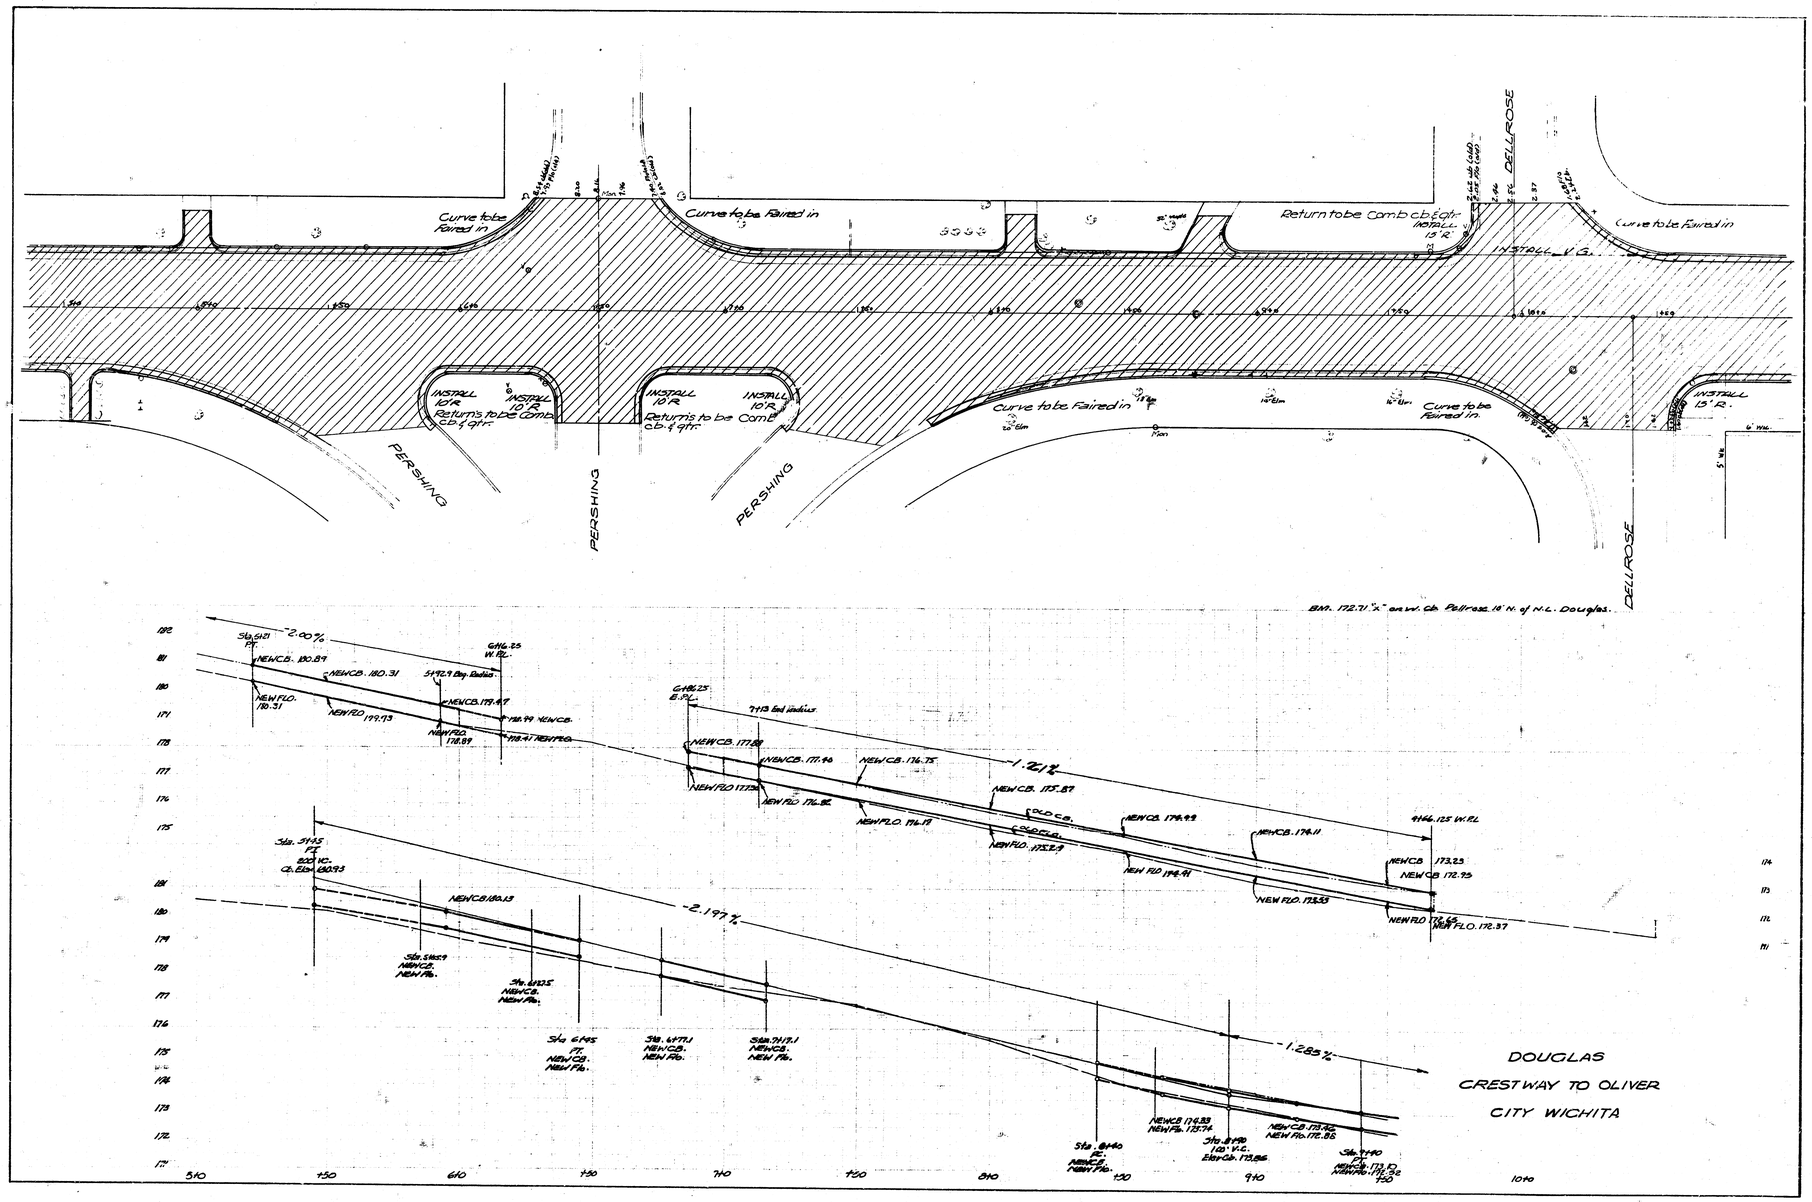

N
CRESTWAY
TERRACE DR.
PERSHING
INSTALL 15'Q Return to be Comb. Cb. & gtr.
Return to be Comb. Cb. & gtr.
Curve to be Relayed in to Existing Cb.
Return to be Comb Cb. & gtr.
INSTALL 5' wks. 15E
Reset 2'x2' CB.
INSTALL 5'E
Curb Inlet 14' Elm
BM: 184.60 Prop. Iron S.E. Corner of Crestway & Douglas.
NOTE: PAVT. TO HAVE 6" CROWN.
BM: 182.02 "X" in Lowhead, Ctr. wk. East side Dr. Station 5+05 N.S. Douglas.
-0.54Q %
NEW CB. 184.68
OLD CB.
NEW F.O. 184.10
OLD F.O.
NEW CB. 183.32
NEW CB. 183.16
NEW CB. 186.41
NEW F.O. 183.93
NEW CB. 186.13
NEW F.O. 183.55
NEW CB. 183.14
NEW F.O. 183.28
NEW CB. 183.59
NEW F.O. 183.01
NEW F.O. 182.74
NEW F.O. 183.58
-0.46Q %
Sta. 4121 P.C.
Sta. 4171 P.T. 100' V.C. Cb. Elev. 181.70
-2.00 %
Sta. 5121 P.T.
NEW CB. 182.51
OLD CB.
OLD F.O.
NEW F.O. 181.93
NEW CB. 182.12
NEW CB. 181.96
NEW F.O. 181.54
NEW F.O. 181.38
NEW F.O. 181.12
NEW CB. 181.34
NEW F.O. 180.76
NEW CB. 180.89
NEW F.O. 180.31
-0.56Q %
NEW CB. 184.38
NEW CB. 184.10
NEW F.O. 183.80
NEW F.O. 183.52
NEW CB. 183.82
NEW F.O. 183.24
NEW CB. 183.54
NEW F.O. 182.96
NEW CB. 182.24
NEW F.O. 182.48
NEW CB. 182.98
NEW F.O. 182.90
NEW CB. 182.70
NEW F.O. 182.12
NEW CB. 182.42
NEW F.O. 181.86
NEW CB. 182.14
NEW F.O. 181.56
Sta. 4145 P.C.
NEW CB. 181.89
NEW F.O. 181.31
Sta. 5145 P.T. 200' V.C. Cb. Elev. 180.93
NEW CB. 181.54
NEW F.O. 180.78
NEW CB. 180.93
NEW F.O. 180.34
185
184
183
182
181
180
610
50
140
50
240
50
340
50
440
50
540
DOUGLAS
CRESTWAY TO OLIVER
CITY OF WICHITA


Curve to be Faired in
Curve to be Faired in
Return to be Comb c.b. & gtr. Install 13' R.
Curve to be Faired in
Install V.G.
DELLROSE
INSTALL 10' R. Returns to be Comb c.b. & gtr.
INSTALL 10' R.
INSTALL 10' R. Returns to be Comb c.b. & gtr.
INSTALL 10' R.
Curve to be Faired in
Curve to be Faired in
INSTALL 13' R.
PERSHING
PERSHING
PERSHING
DELLROSE
Bm. 172.71 "X" on W. Cb. Pollrose 18' N. of N.C. Douglas.
Sta. 5+01 P.C.
NEW C.B. 180.89
NEW C.B. 180.31
NEW F.L.O. 180.31
NEW F.L.O. 179.73
Sta. 5+92.9 Beg. Radius
NEW C.B. 179.67
NEW F.L.O. 178.89
178.99 NEW C.B.
178.41 NEW F.L.O.
G 176.25 W. F.L.
G 176.25 E.S.E.
7+13 End Radius
NEW C.B. 177.88
NEW C.B. 177.96
NEW F.L.O. 177.38
NEW F.L.O. 176.88
NEW C.B. 176.75
NEW F.L.O. 176.19
NEW C.B. 175.87
OLD C.B.
NEW F.L.O. 175.29
NEW C.B. 174.99
NEW F.L.O. 174.41
NEW C.B. 176.11
NEW F.L.O. 175.53
4+66.125 W. F.L.
NEW C.B. 173.23
NEW C.B. 172.75
NEW F.L.O. 172.65
NEW F.L.O. 172.37
-2.00%
-1.21%
-2.19 7%
-1.28 5%
Sta. 5+35 P.T. 8.22 V.C. El. at C.B. 180.93
NEW C.B. 180.13
Sta. 5+82.9 NEW C.B. NEW Flo.
Sta. 6+32.5 NEW C.B. NEW Flo.
Sta. 6+45 P.T. NEW C.B. NEW Flo.
Sta. 6+77.1 NEW C.B. NEW Flo.
Sta. 7+17.1 NEW C.B. NEW Flo.
Sta. 8+40 P.C. NEW C.B. NEW Flo.
NEW C.B. 174.33 NEW Flo. 173.74
Sta. 8+90 10.0 V.C. Elev. C.B. 173.86
NEW C.B. 173.40 NEW Flo. 172.85
Sta. 9+40 P.T. NEW C.B. 173.70 NEW Flo. 172.32
510
+50
610
+50
710
+50
810
+50
910
+50
1010
DOUGLAS
CRESTWAY TO OLIVER
CITY WICHITA

17-41

DELROSE

DELROSE

OLIVER

INSTALL 5' Crossgutter & Curbs

INSTALL 15'R

INSTALL 10'R.

FAIR IN CURVES

INSTALL V.C.

8" Conc. in Inter.

INSTALL I.C.

Return to be Combation

INSTALL 15'R

Paint Sig. to Sports Area Assn. for Community Center

B.M. 168.55 ft. Standard S.W. Cor. Douglas & Oliver.
B.M. 172.71 "x" on w. side Delrosa 10' N. of N.L. Douglas.

NEW C.B. 172.08
NEW F.D. 171.46
NEW C.B. 171.94
NEW F.D. 170.86
-1.36%
NEW C.B. 170.75
NEW F.D. 170.17
NEW C.B. 168.97
NEW F.D. 169.39
NEW F.D. 168.91
NEW F.D. 168.95

P.C. 12106.1'
Elev. 169.97
168.95
-2.22%
P.I. -100 V.C. & Inter. Elev. 168.13
W.P.
E.P.
P.T. NW Cor. I.C. Crown Elev. 167.05
162.882
-1.47%

NEW C.B. 171.57
NEW F.D. 170.99
NEW C.B. 171.24
NEW F.D. 170.65
-1.389%
NEW C.B. 170.54
NEW F.D. 169.96
NEW C.B. 167.85
NEW F.D. 169.27
NEW F.D. 168.57
NEW C.B. 168.79
NEW F.D. 168.21

1010 10106.1' +50 10176.1' 1110 +50 1210 +50 12176.1' 1310

℄ DOUGLAS P.C.C.

-1.00%
P.C.
168.57
168.16
168.13
F.G. 167.93
F.G. 167.80
167.90
168.11
P.T.
P.T.
P.T.
PROFILE ℄ OLIVER

DOUGLAS
CRESTWAY TO OLIVER
CITY WICHITA