5-16

B.M. 196.14 N.E. Cor. Conc. Porch Ho. #635 N. Edgemoor
B.M. 200.74 "G" in West Globe, S. Co. Pine Near S.L. Murdock

NOTE: Stationing on ℄.

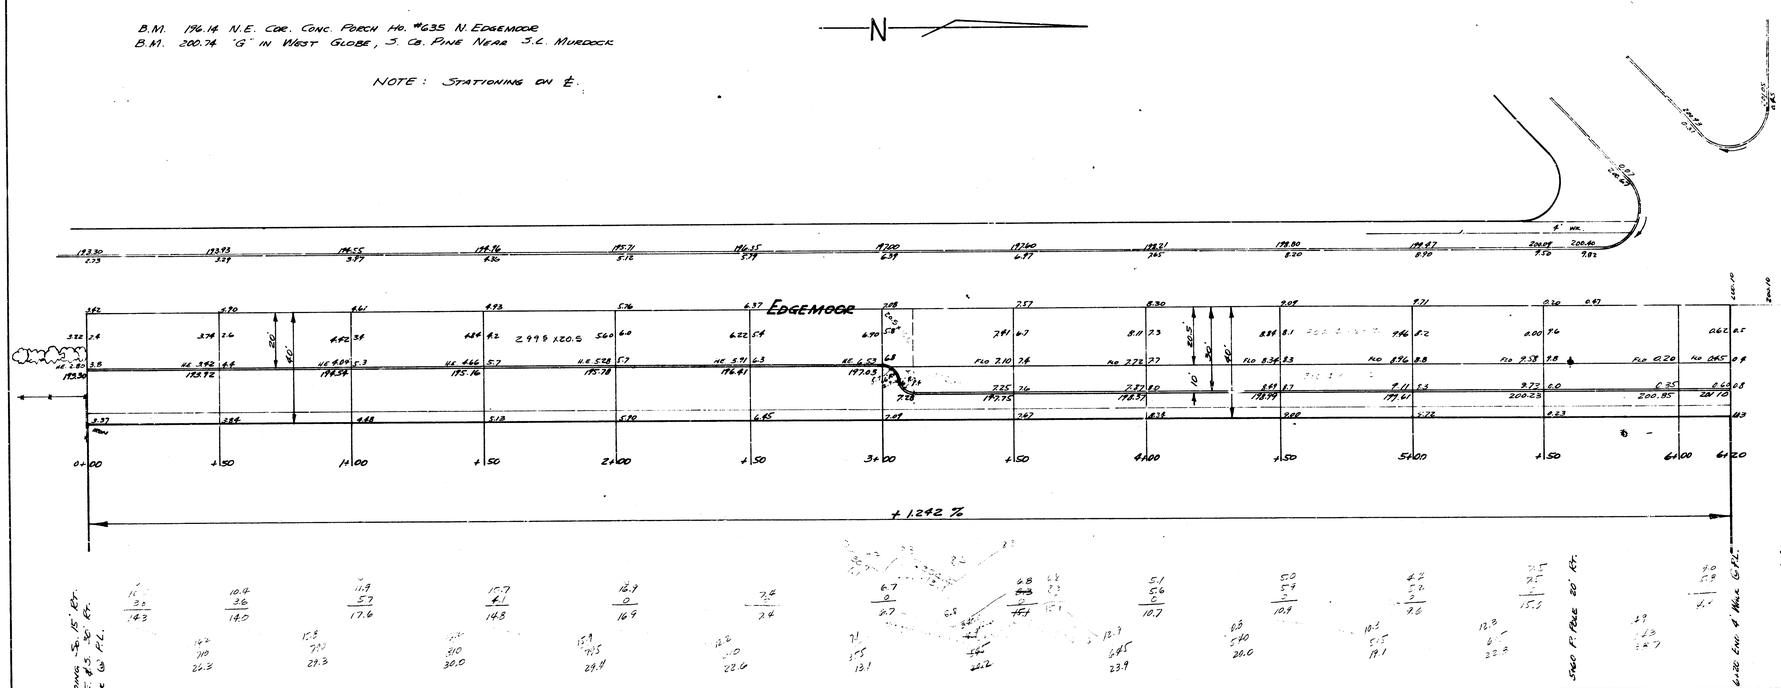

0+00 6" Vertrite Going S. 15' Rt.
0+00 Wire Fence E 1.5' to Rt.
0+00 Beg. 4' Walk @ F.L.

E ½ EDGEMOOR
S. L. MURDOCK TO 620' So.
20' Conc. & Co.
CITY OF WICHITA, KANSAS
L.K. WHITE, CITY ENGINEER
AUGUST, 1952 PRIVATE JOB

R. E. SMITH
LICENSED
436
KANSAS
PROFESSIONAL ENGINEER

S