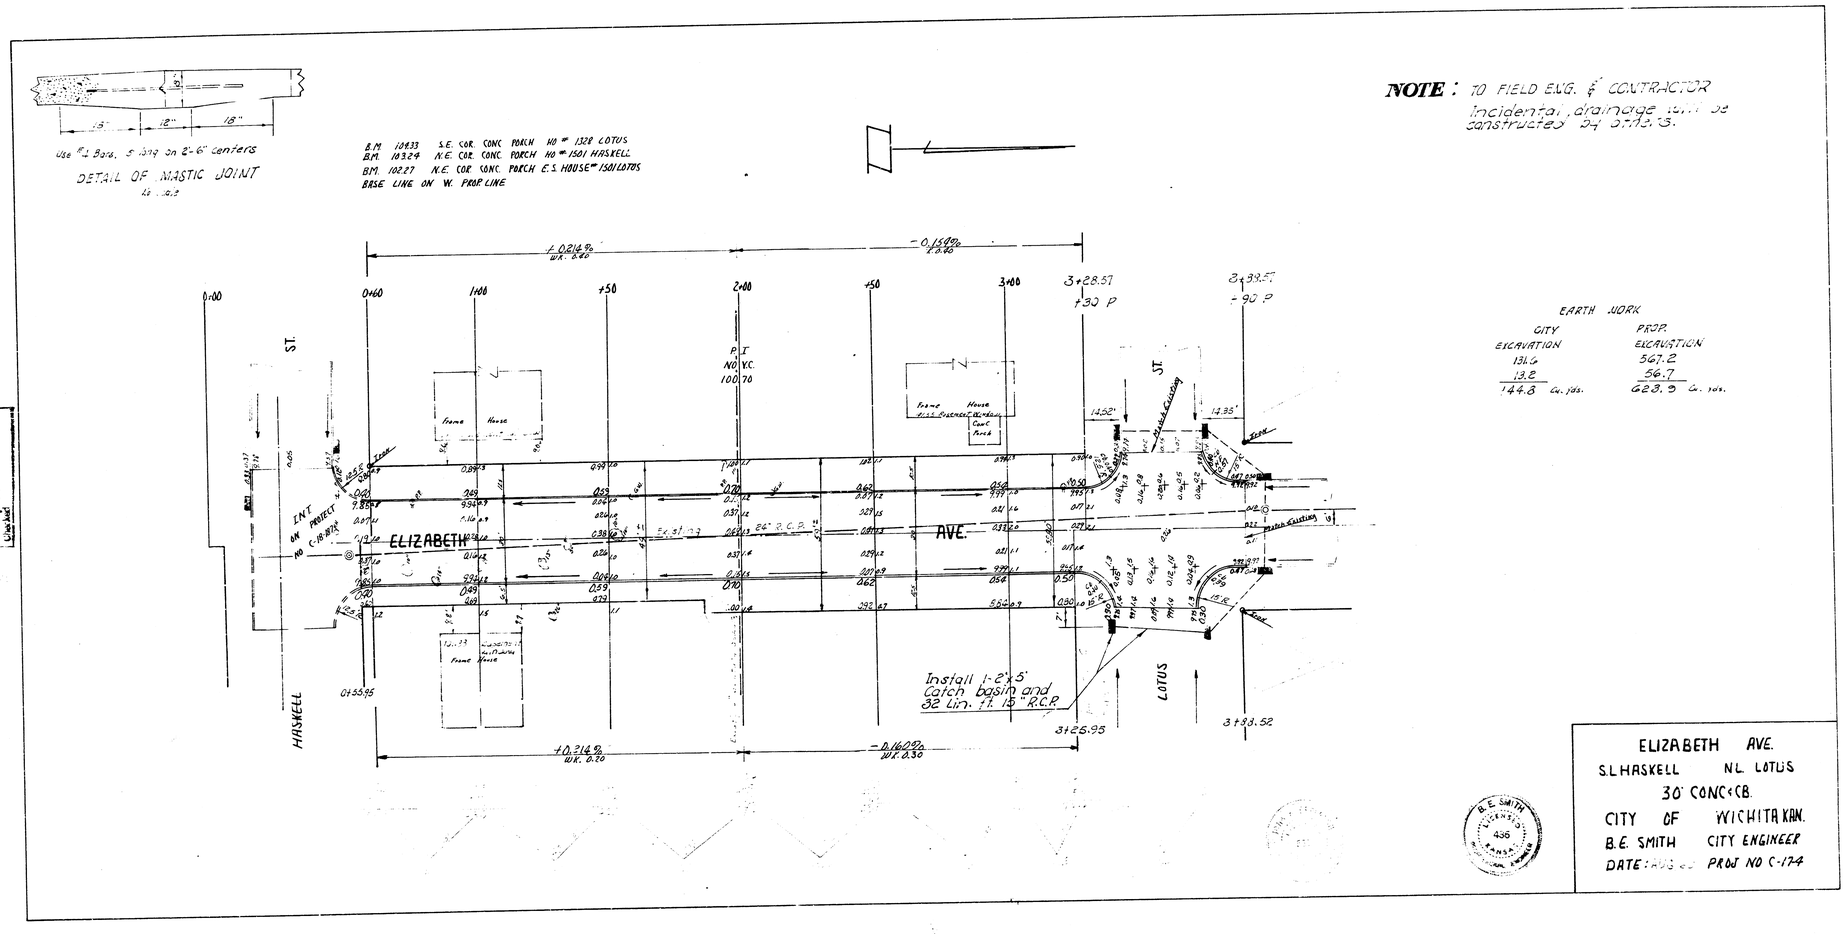

Use #1 Bars, 5 long on 2'-6" centers
DETAIL OF MASTIC JOINT
B.M. 104.33 S.E. COR. CONC. PORCH HO # 1328 LOTUS
B.M. 103.24 N.E. COR. CONC. PORCH HO # 1501 HASKELL
B.M. 102.27 N.E. COR. CONC. PORCH E.S. HOUSE # 1501 LOTUS
BASE LINE ON W. PROP. LINE
NOTE: TO FIELD ENG. & CONTRACTOR
Incidental drainage will be constructed by others.
EARTH WORK
CITY EXCAVATION 131.6 13.2 144.8 cu. yds.
PROP. EXCAVATION 567.2 56.7 623.9 cu. yds.
ELIZABETH AVE.
HASKELL ST.
LOTUS ST.
Install 1-2'x5' Catch basin and 32 Lin. ft. 15" R.C.P.
P.I. NO. V.C. 100.70
3+28.57 +30 P
3+38.57 +90 P
3+25.95
3+33.52
0+55.95
+0.214% W.K. 0.40
-0.150% K.0.40
+0.214% W.K. 0.20
-0.160% W.K. 0.30
ELIZABETH AVE.
S.L. HASKELL N.L. LOTUS
30' CONC. CB.
CITY OF WICHITA KAN.
B.E. SMITH CITY ENGINEER
DATE: AUG 65 PROJ NO C-174