G-2

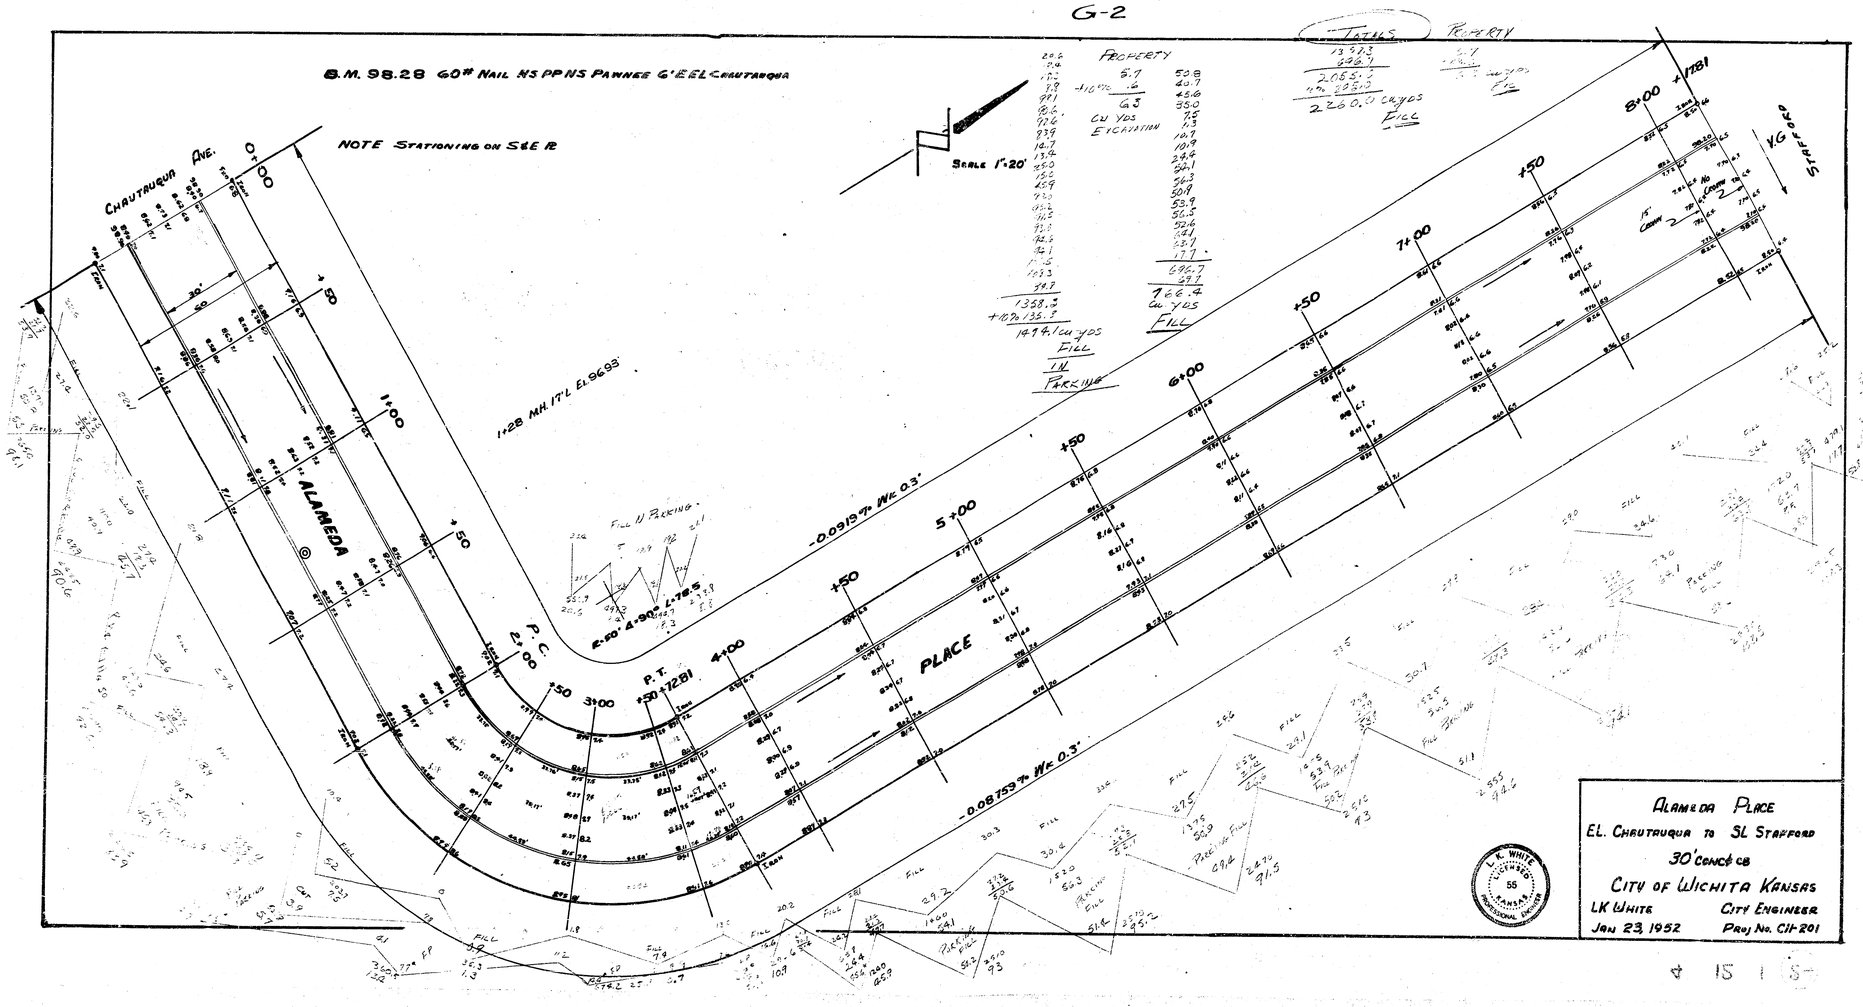
B.M. 98.28 60# NAIL NS PP NS PAWNEE 6' E EL CHAUTAUQUA
NOTE STATIONING ON S&E R
CHAUTAUQUA AVE.
ALAMEDA
PLACE
STAFFORD
V.G.
SCALE 1"=20'
1+28 MH. 17'L EL 96.93'
-0.0919% WK 0.3'
-0.08759% WK 0.3'
P.C.
P.T.
PROPERTY
CU YDS EXCAVATION
FILL
IN PARKING
TOTALS
PROPERTY
2260.0 CU YDS FILL
ALAMEDA PLACE
EL. CHAUTAUQUA TO SL STAFFORD
30' CONC & CB
CITY OF WICHITA KANSAS
LK WHITE
CITY ENGINEER
JAN 23, 1952
PROJ NO. CIT-201
L.K. WHITE LICENSED 55 KANSAS PROFESSIONAL ENGINEER