BM. 114.87 SE CORNER CONC. PORCH NO.# 901 S.W. CORNER UNIVERSITY & ALL HALLOWS
BM. 112.53 R.R. SPIKE IN TELEPHONE POLE S.W. CORNER MAPLE & ALL HALLOWS
BM. 113.82 "C" IN GLOBE & WALK E AT NE. CORNER SHERIDAN & MAPLE

Survey RIGGS Bk. 38-38
Path SEAMAN
Ck.
Checked

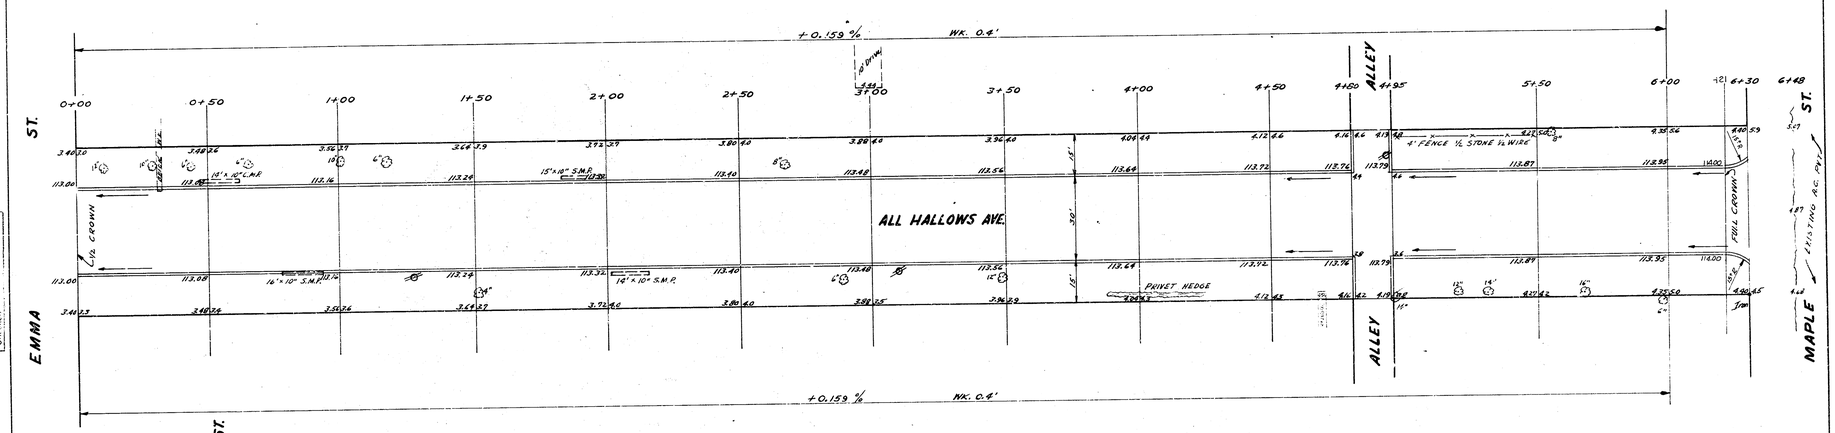

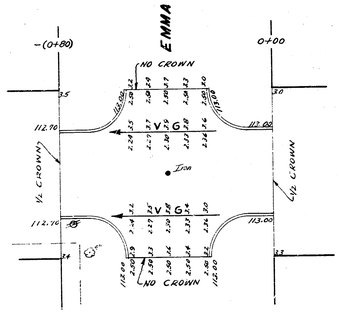

JAMES H. TANDY
LICENSED
2012
KANSAS
PROFESSIONAL ENGINEER

B.E. SMITH
LICENSED
435
KANSAS
PROFESSIONAL ENGINEER

P.W. LINK
LICENSED
3584
KANSAS
PROFESSIONAL ENGINEER

1/2

ALL HALLOWS AVE.
SL. MAPLE ST. -TO- SL. EMMA ST.
30' CONC & C.B.
CITY OF WICHITA KAN.

B.E. SMITH CITY ENGINEER
JULY 1958 PROJ NO. C16-162