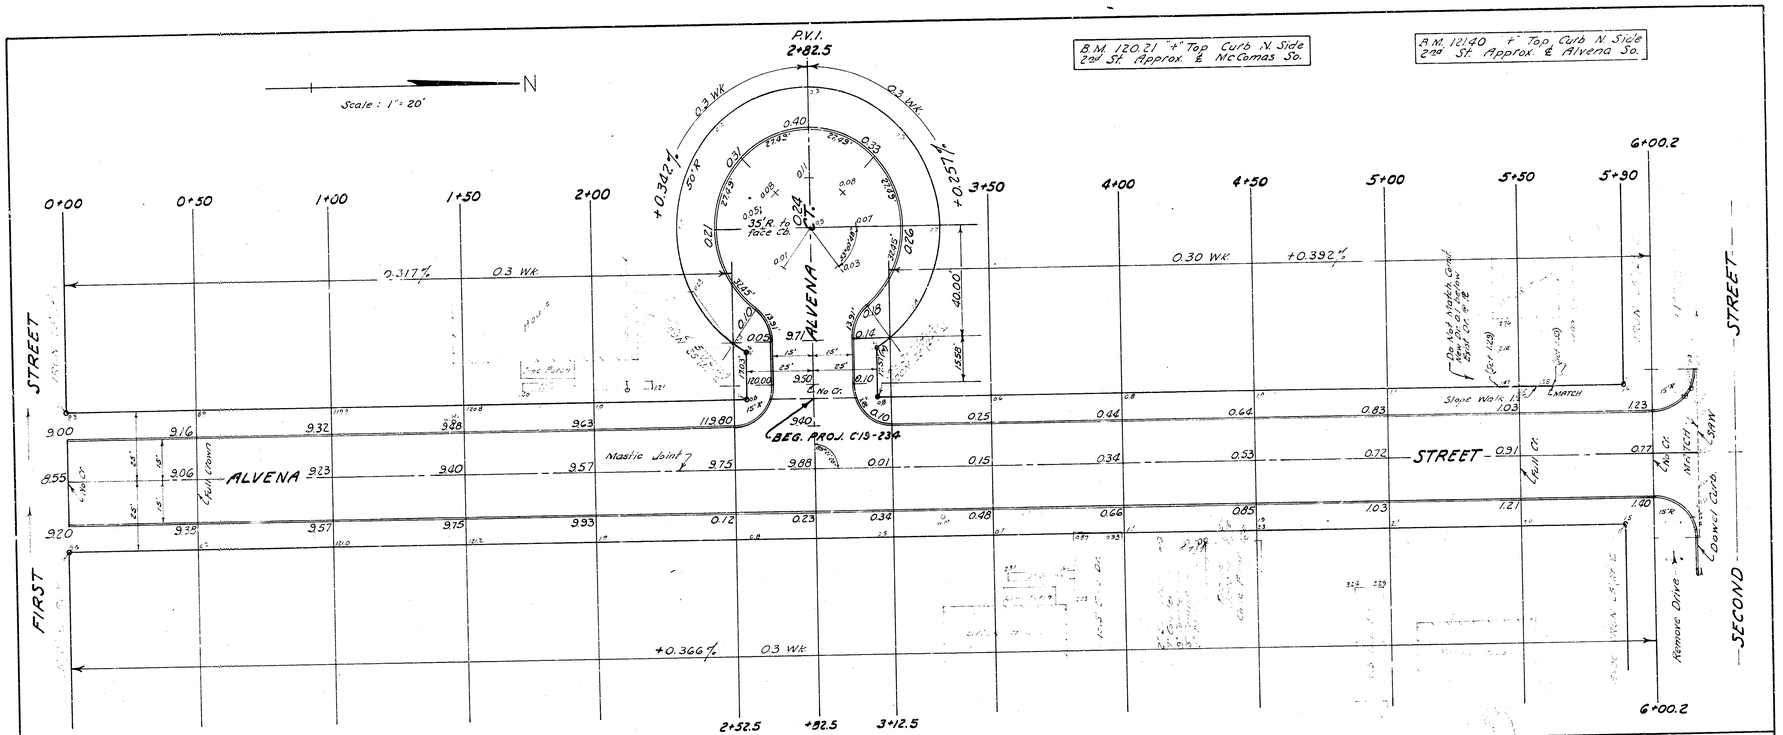

EXCAVATION (PROJ. C19-235)

	PROPERTY	CITY
	112.5 Cu. yds.	98 Cu. yds.
+10%	112 " "	10 " "
Totals	1237 Cu. yds.	108 Cu. yds.

EXCAVATION (PROJ. C19-234)

PROPERTY
246 Cu. yds.
25 " "
271 Cu. yds.

ALVENA COURT
FROM W.L. ALVENA ST.
to & INC. CUL-DE-SAC
30'-6" Conc. & Int. Cb.
Proj. No. C19-234

ALVENA STREET
FROM N.L. FIRST STREET
To S.L. SECOND STREET
30'-6" Conc. & Int. Cb.
B.E. SMITH CITY ENGINEER
CITY OF WICHITA KANSAS
1/2
Proj. No. C19-235