SHEET NO.	TOTAL SHEETS
18	37

ROSEBERRY AVE.

SAN. SEWER

Δ = 45°-28'
T = 200'
R = 378'

POT. STA. 101+25

EQUATION 94+64 AHEAD =
96+64 BACK

Δ = 14°-02'
T = 130'
R = 1218'

EQUATION 93+65 AHEAD =
92+97 BACK

GEORGE WASHINGTON BOULEVARD

PARKWAY

ROSS

AVE.

ROOSEVELT


GYPSUM CREEK DRAINAGE

CITY OF WICHITA

SCALE: 1" = 100'

H. R. HUNTER CONSULTING ENGINEER
WICHITA, KANSAS

FILE 820

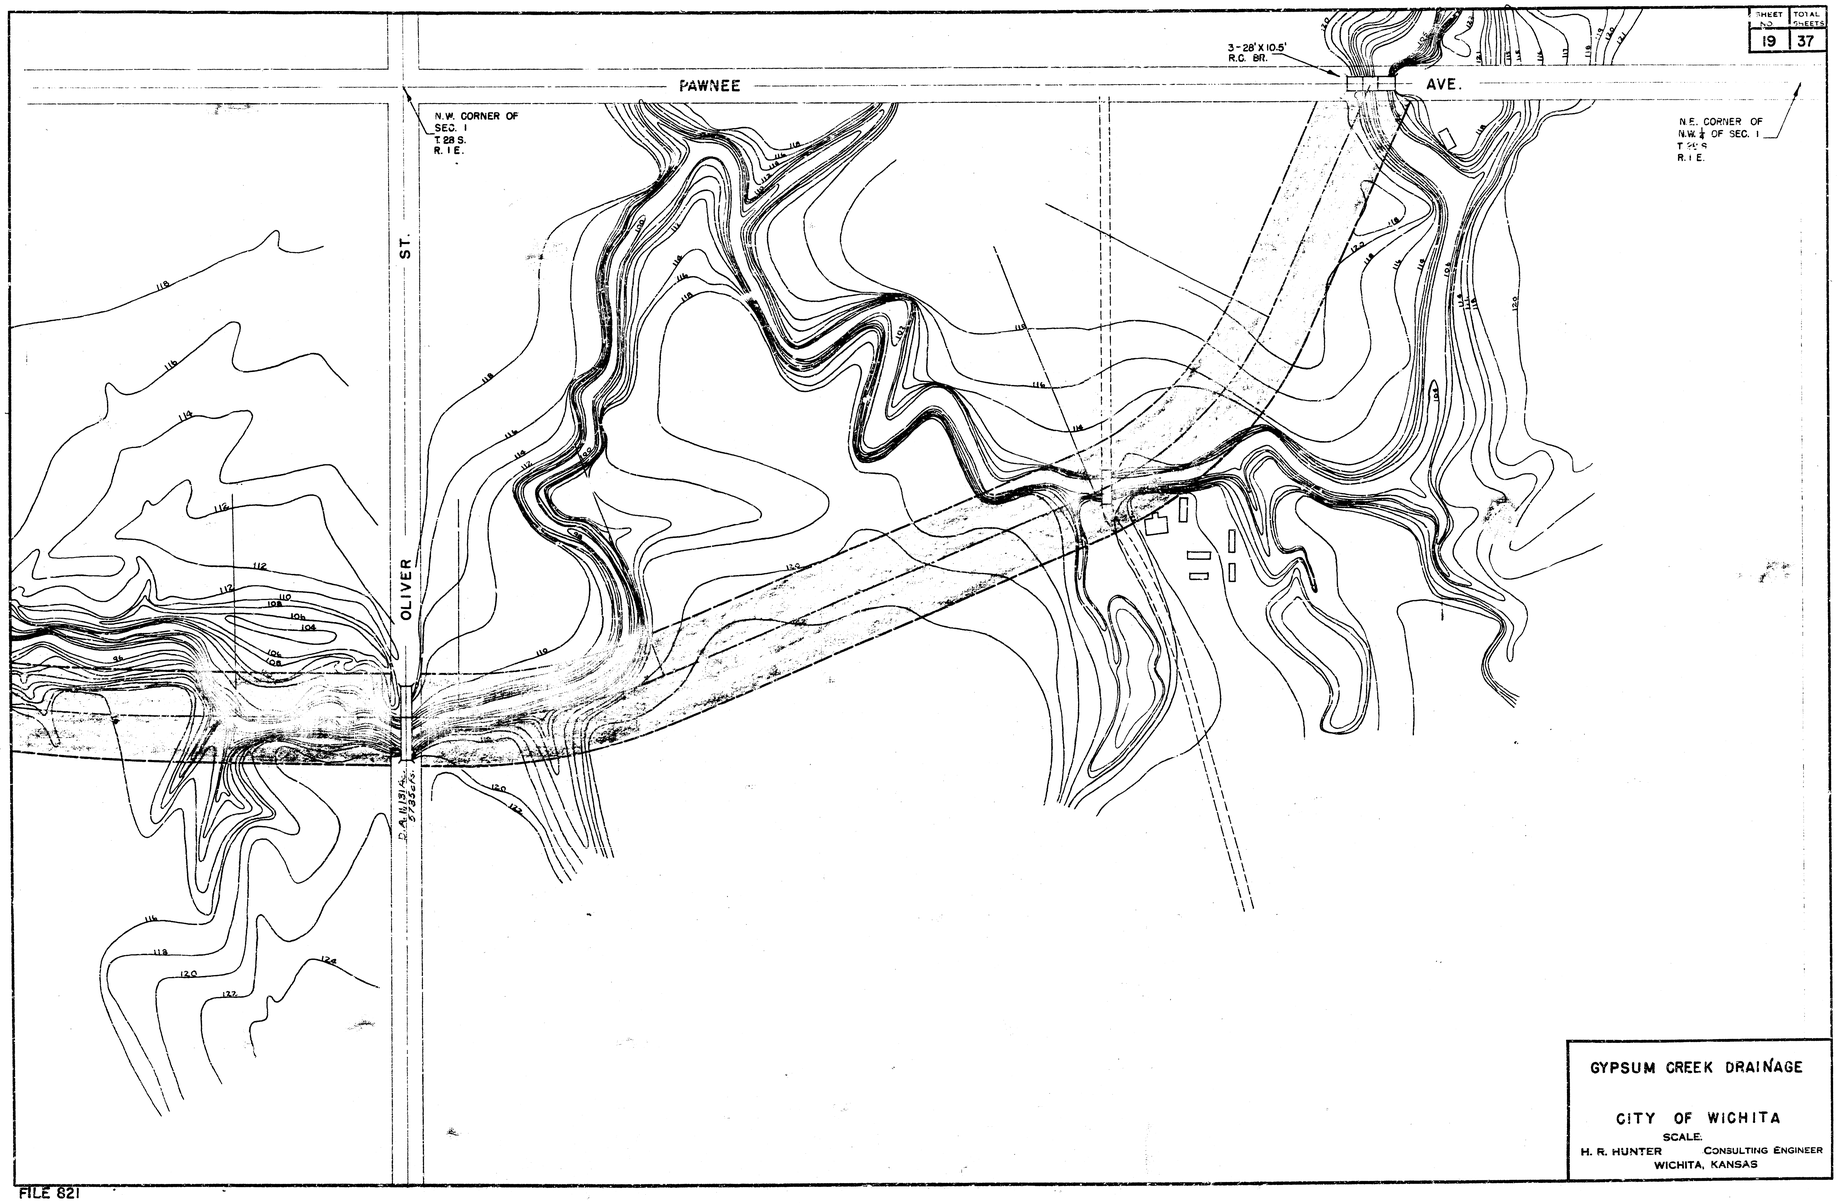

GYPSUM CREEK DRAINAGE


CITY OF WICHITA

SCALE.

H. R. HUNTER CONSULTING ENGINEER
WICHITA, KANSAS

FILE 821


SHEET NO.	TOTAL SHEETS
20	37

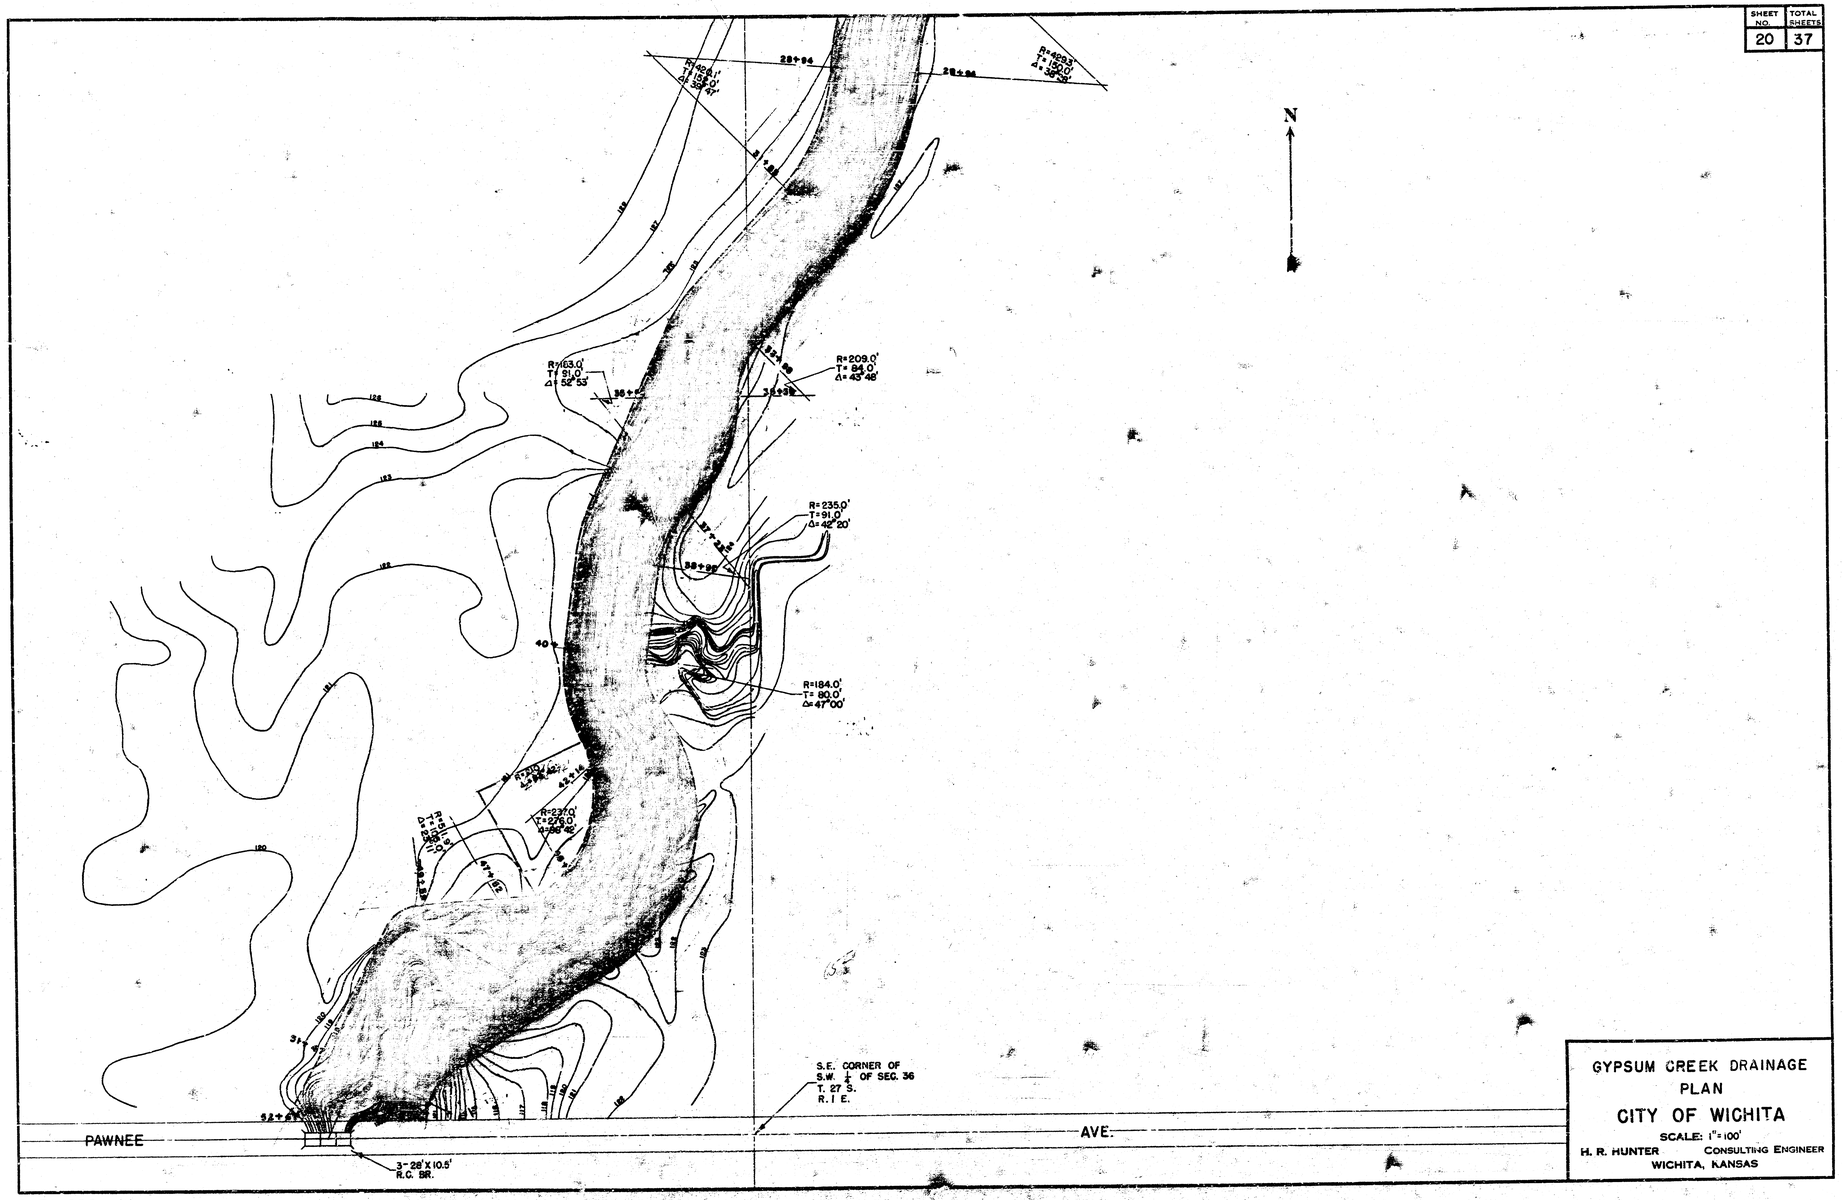

GYPSUM CREEK DRAINAGE
PLAN
CITY OF WICHITA
SCALE: 1"=100'
H. R. HUNTER CONSULTING ENGINEER
WICHITA, KANSAS

FILE 822

SHEET NO.	TOTAL SHEETS
21	37

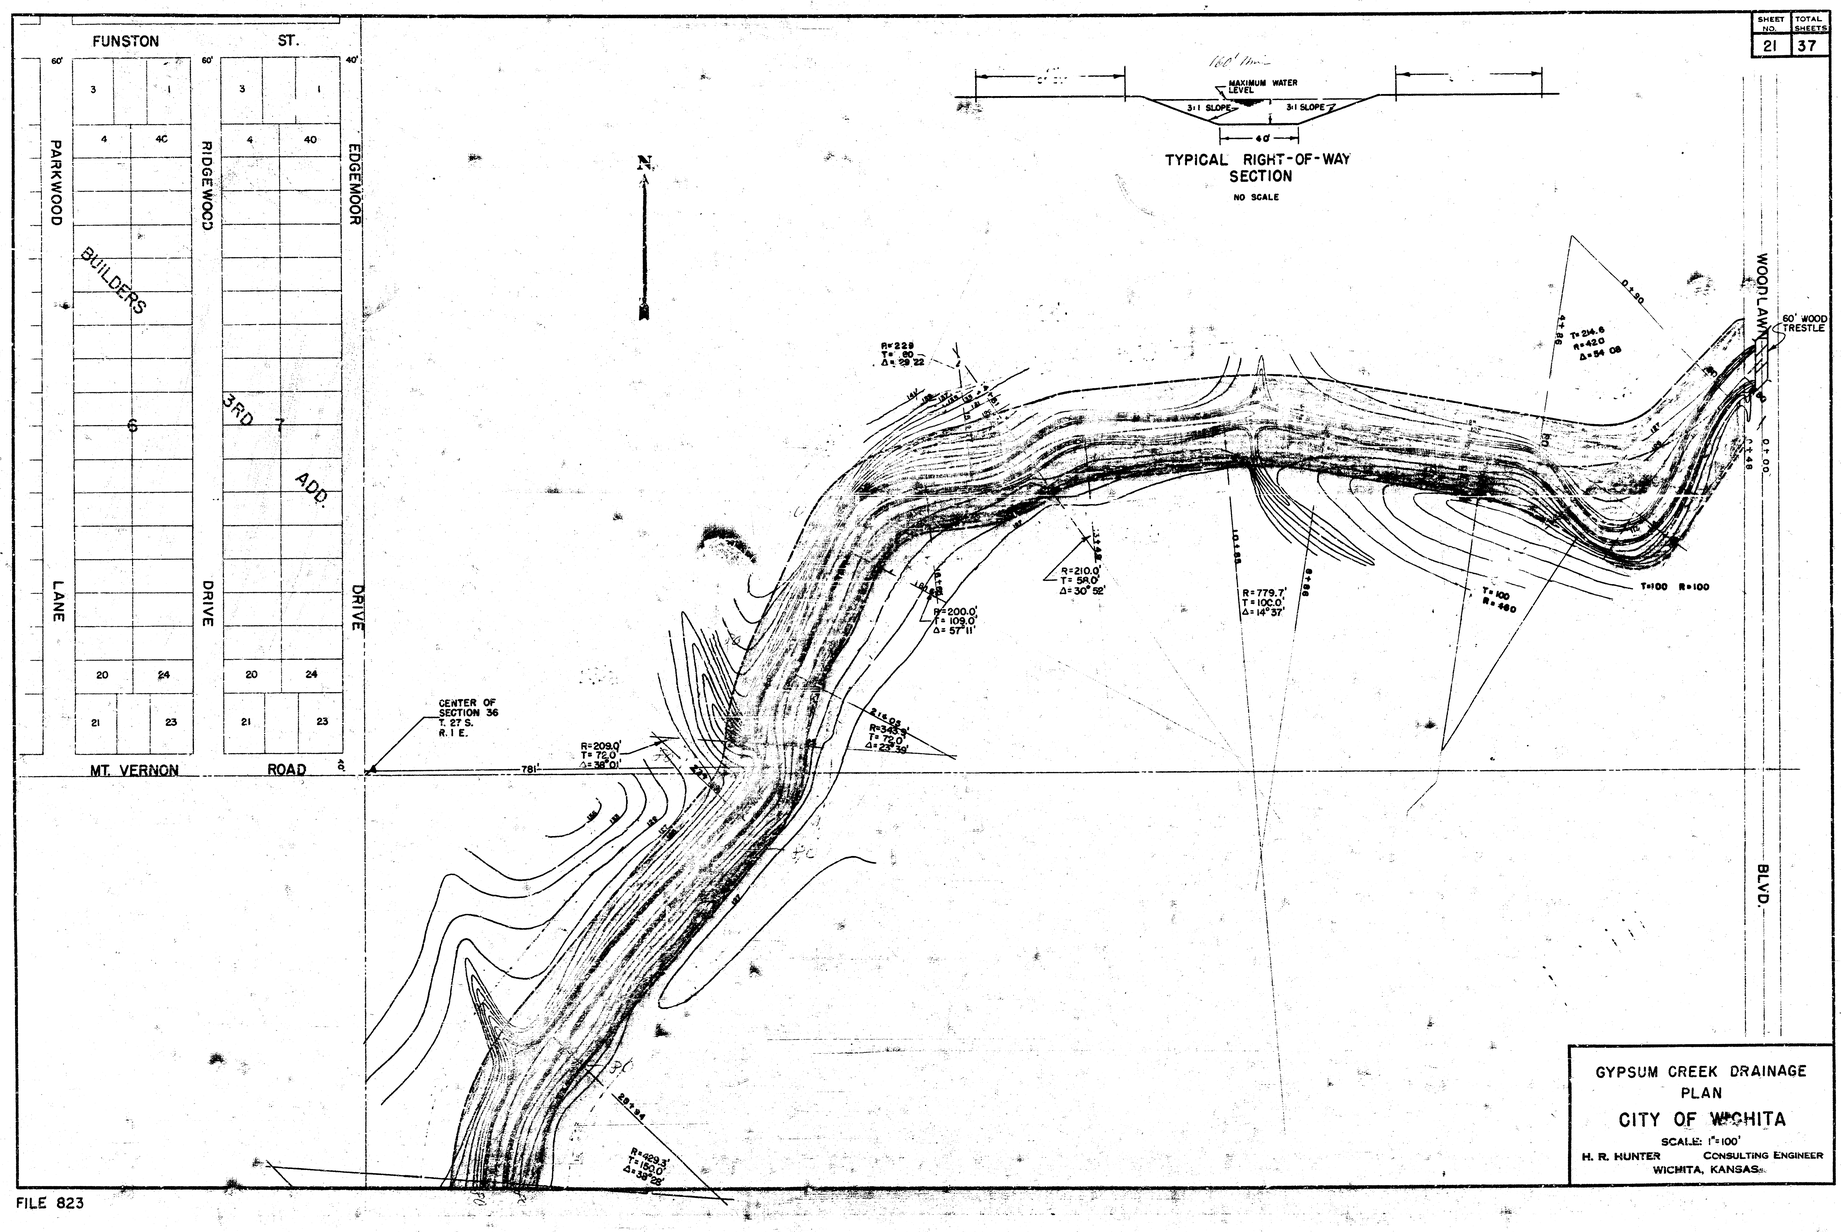

GYPSUM CREEK DRAINAGE
PLAN
CITY OF WICHITA
SCALE: 1"=100'
H. R. HUNTER CONSULTING ENGINEER
WICHITA, KANSAS.

FILE 823