B.M. 98.044 Standard S.W. Glenn & 27th St. So.
B.M. 99.45 120ft Spike E.S. P.Pole N.W. Glenn & Anita W.
B.M. 100.32 S.E. cor. conc. porch No.# 1720 Anita.

Sta. on ℄

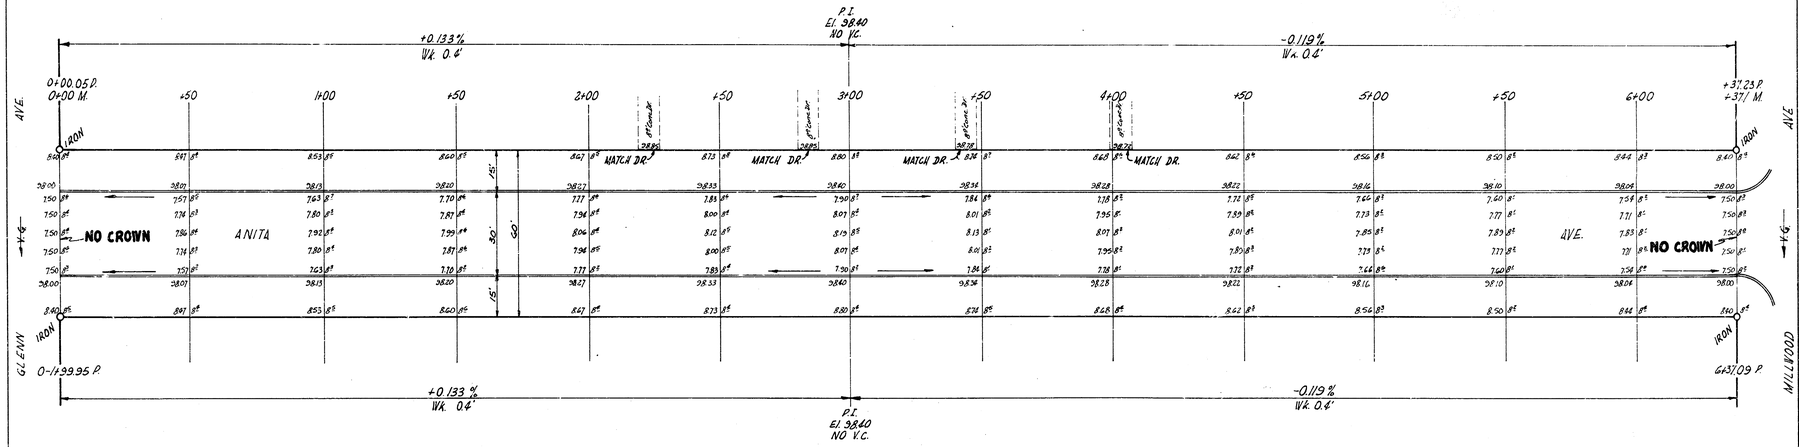

B.E. SMITH LICENSED ENGINEER 406 KANSAS

ANITA AVE.

E.L. GLENN - W.L. ELIZABETH

30' CONC. & C.B.

CITY OF WICHITA, KANS.

B.E. SMITH — CITY ENGINEER

March 1956 — PROJ. NO. C15-21

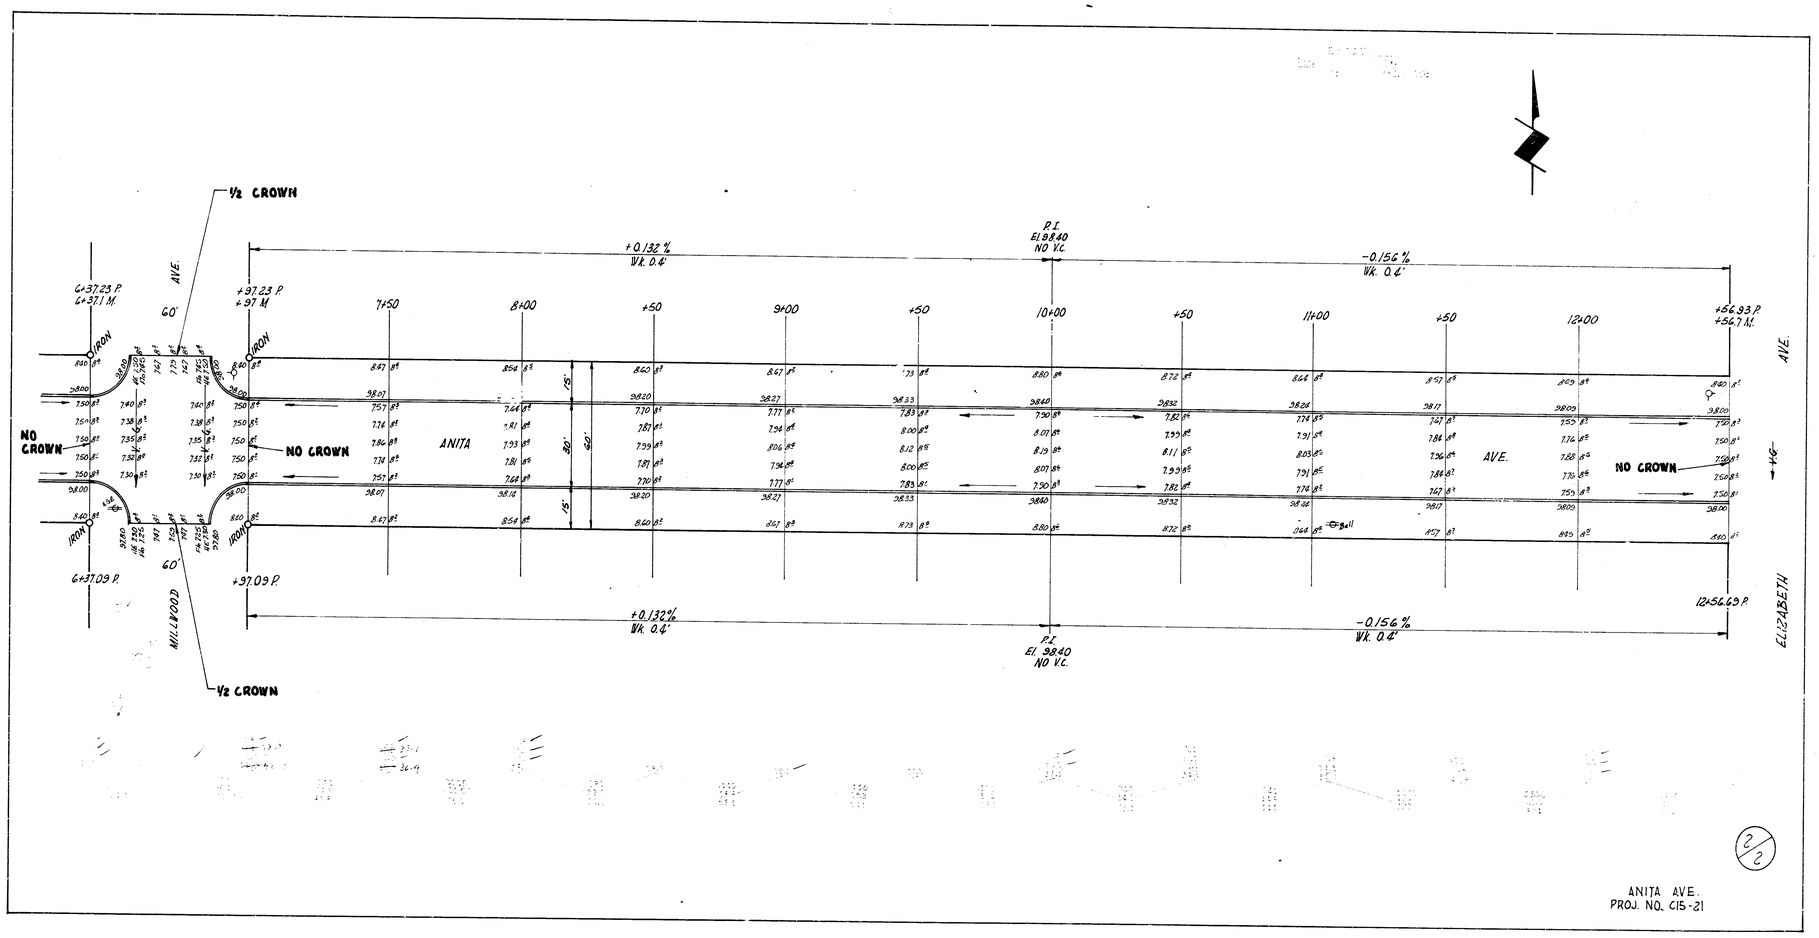

2/2

ANITA AVE.
PROJ. NO. C15-21