S.E. 12.15% "D" TOP N. CURB PEACH TREE 21' W. OF W.L. BONNIE BRAE

N

SCALE 1"=80'

PEACH TREE

BONNIE BRAE DRIVE

KELLOGG

LANE

2100

0100

EXIST'G FENCE

INSTALL 60± FEET ONE STRAND CABLE FENCE

6" DRIVE CONCRETE W INT CURB.

ASPHALT PAVING

WATER METER

CEDAR SHREDDER

18.8' CONC DR.

MAIL BOX

GEOSE SHREDDER

6" GAS SERVICE

P=146.51'

30" S.W.S.

INTEGRAL CURB

EXIST'G 6" CONC PAVT.

RETAIN

30'

6" CONC SURFACE

SAW JOINT

DOWELED CURB

DRAPED CHAIN FENCE

30" SANITARY

P=51.26'

BLDG

30.7' CONC DRIVE

CONTEMPORARY COMFORT

INSTALL 153± FEET ONE STRAND CABLE FENCE.

10' Utility Easement

Exist'g Fence

10'-0" MAX CTRS

3/8" GALVANIZED STEEL CABLE

8" WOOD POSTS-6' LONG.

EXIST'G GROUND

DETAIL ONE-STRAND CABLE FENCE

Construct Cable Fe. on the Prop. Lines.

10'-0"

6"

8'-0"

1'-0"

0.40'

INTEGRAL CURB

SAW & MATCH

EXIST'G 6" CONC PAVT.

CONSTRUCT 6" 6-SACK DRIVE MIX.

TYPICAL SECTION

NO SCALE

DRILL HOLES IN EXIST'G PAVT. GROUT IN #4 DOWEL BARS ON 30" CTRS.

SLOPE 1/4" IN 1'-0"

6"

3"

3/4"

4"

EXIST'G PAVT.

DETAIL DOWELED CURB

ESTIMATED QUANTITIES	
600	SQ FT 6" CONCRETE DRIVE
130	LIN FT INTEGRAL CURB
120	LIN FT DOWELED CURB
80	LIN FT SAW JOINT
130	SQ FT 6" CONCRETE SURFACE
50	CU YDS EXCAVATION
6	TONS SELECT FILL
100	SQ FT 4" WALK
110	LIN FT DRAPED CHAIN FENCE
213	LIN FT ONE STRAND CABLE FENCE
10	SQ YDS PAVEMENT REMOVED
150	SQ FT WALK REMOVED

W. BRENT WOOTEN LICENSED 8479 KANSAS PROFESSIONAL ENGINEER

PERMANENT BARRIERS ON HEATHER & BONNIE BRAE SOUTH OF PEACH TREE LN.

CITY OF WICHITA, KANSAS

D. S. SELLERS Acting City Engineer

DATE:

PRIVATE PROJECT No.

472-76-245-80932000-000-008


1/2

SURVEY: NONE BK: Jpc 4-28
PLAN: W.F.E.
EXC:
CHECKED:

1/2

B.M.: 1604' 'M' IN MUELLER TOP FIRE HYD N. W. COR PEACH TREE & HEATHER

N
SCALE 1"=20'

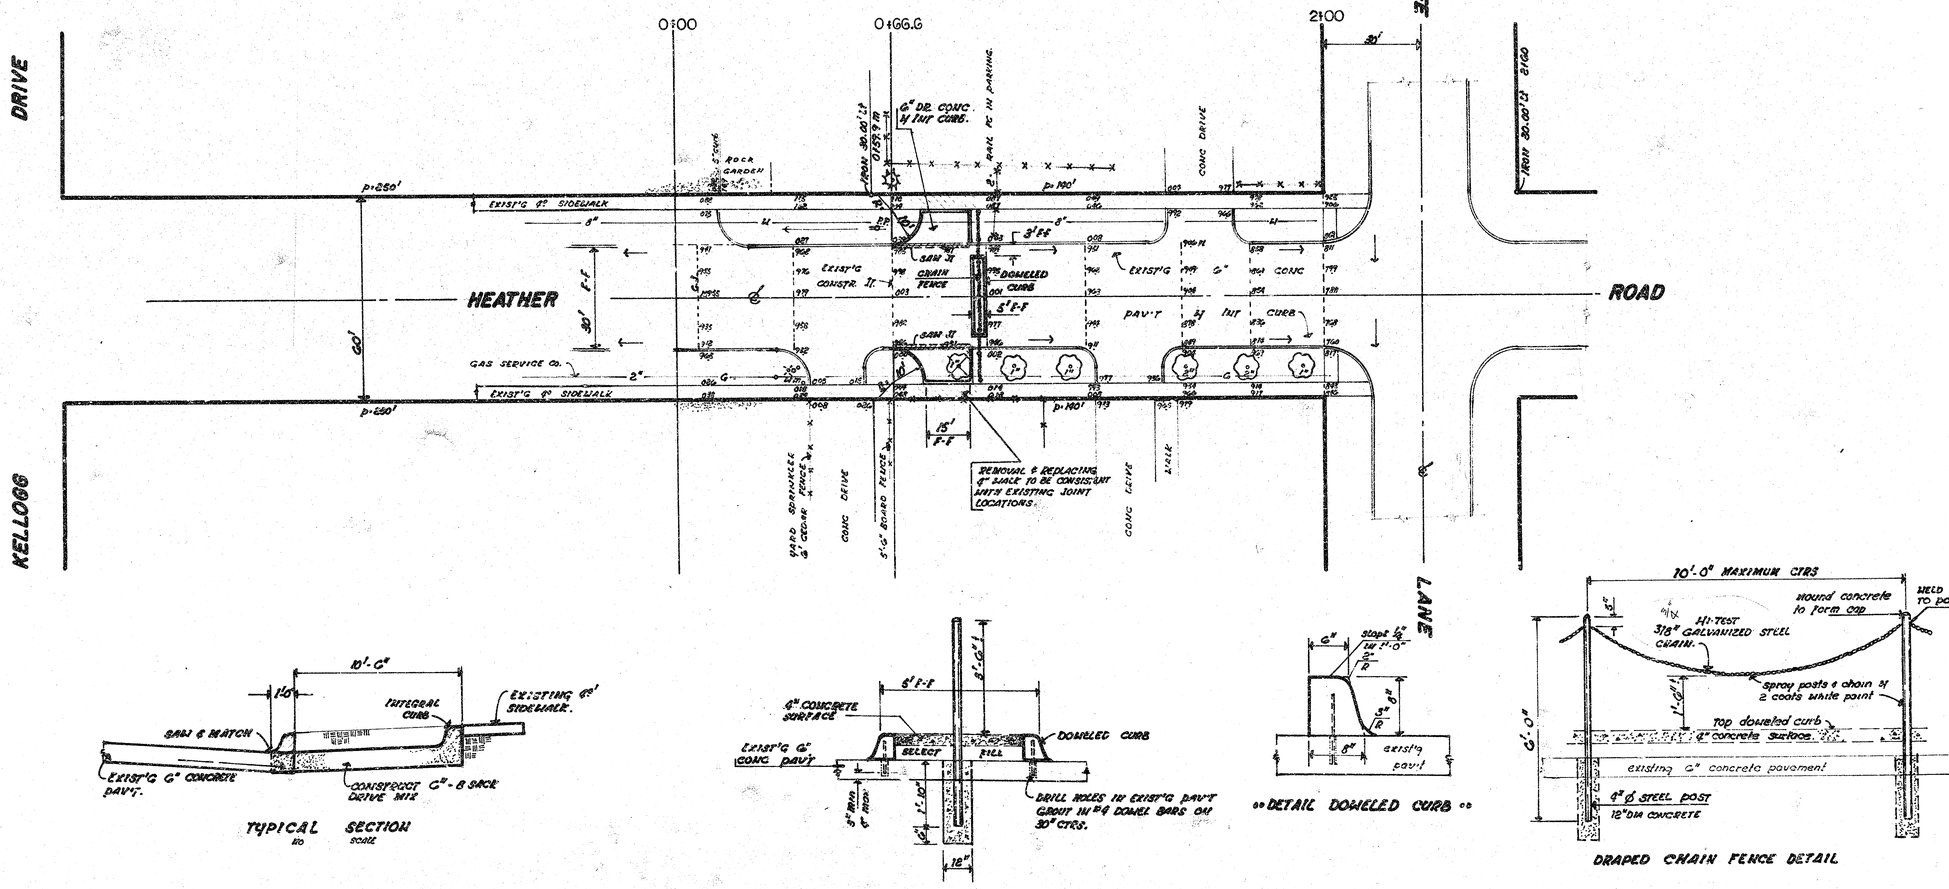

TYPICAL SECTION
no scale

DETAIL DOWELED CURB

DRAPED CHAIN FENCE DETAIL

SURVEY: KRUG BK: Jan # 69
PLAN: K.E.E.
SEC:
CHECKED:

2/2

2/2