B.M. 1:7.90 "□" in N.E. Corner top Headwall W.S. Anna & N.L. Maple

NOTE - CONTRACTOR: Utility service lines may be located unusually close to the surface. Therefore, extreme care shall be used in excavating & grading in connection with this project.

Scale: 1" = 20'

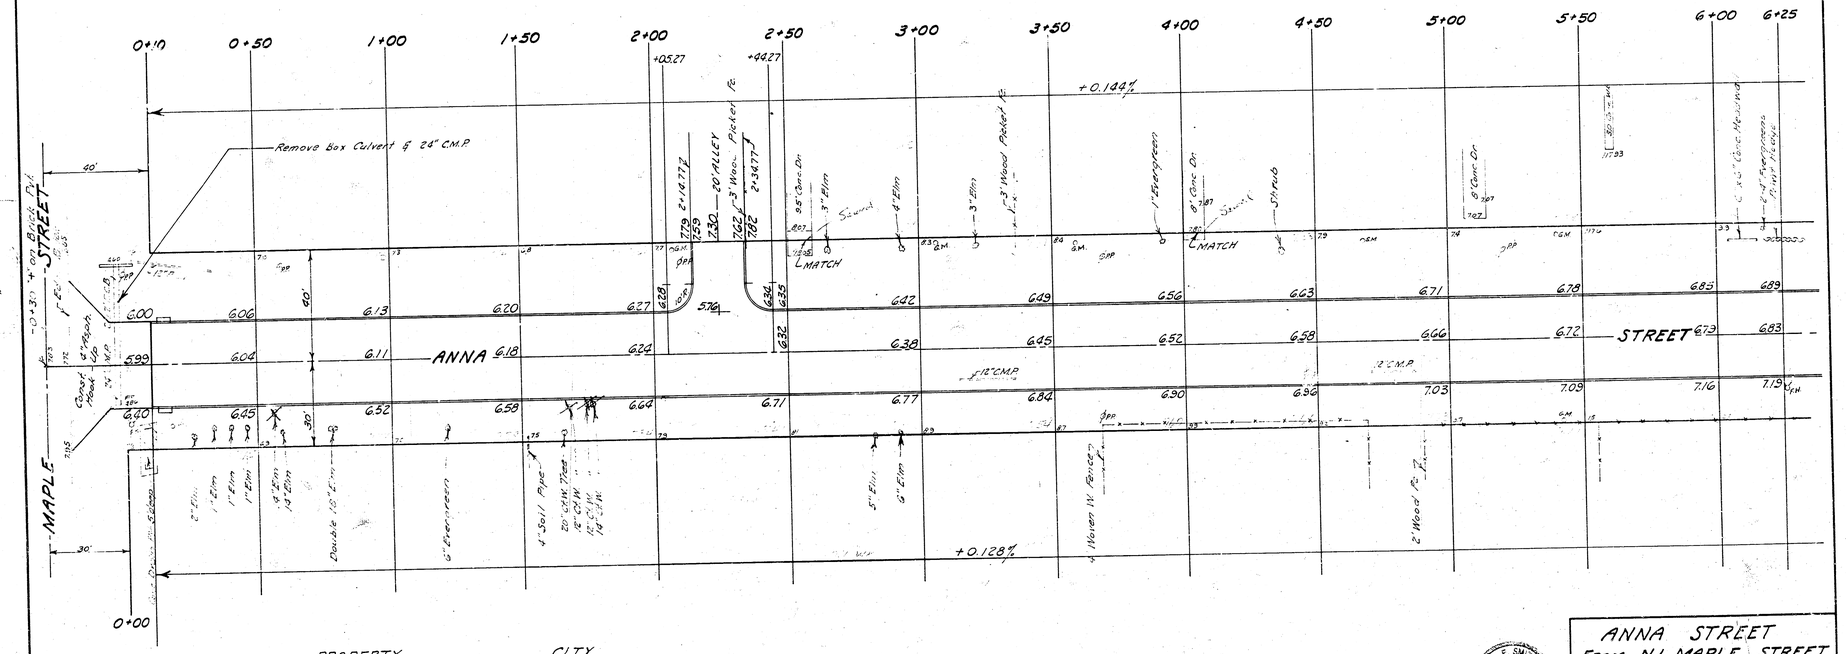

PROPERTY	EXC	COMP FILL
Cu. yds.	3473	10
+10%	347	1
Totals	3820	11

CITY EXCAVATION
125
12
137 Cu. yds.

ANNA STREET
From N.L. MAPLE STREET
To S.L. DOUGLAS AVE.
30'-6" Conc. & Int. Curb
B.E. SMITH CITY ENGINEER
CITY OF WICHITA, KANSAS
SEPT. 1962
1/4 Project No. C16-1

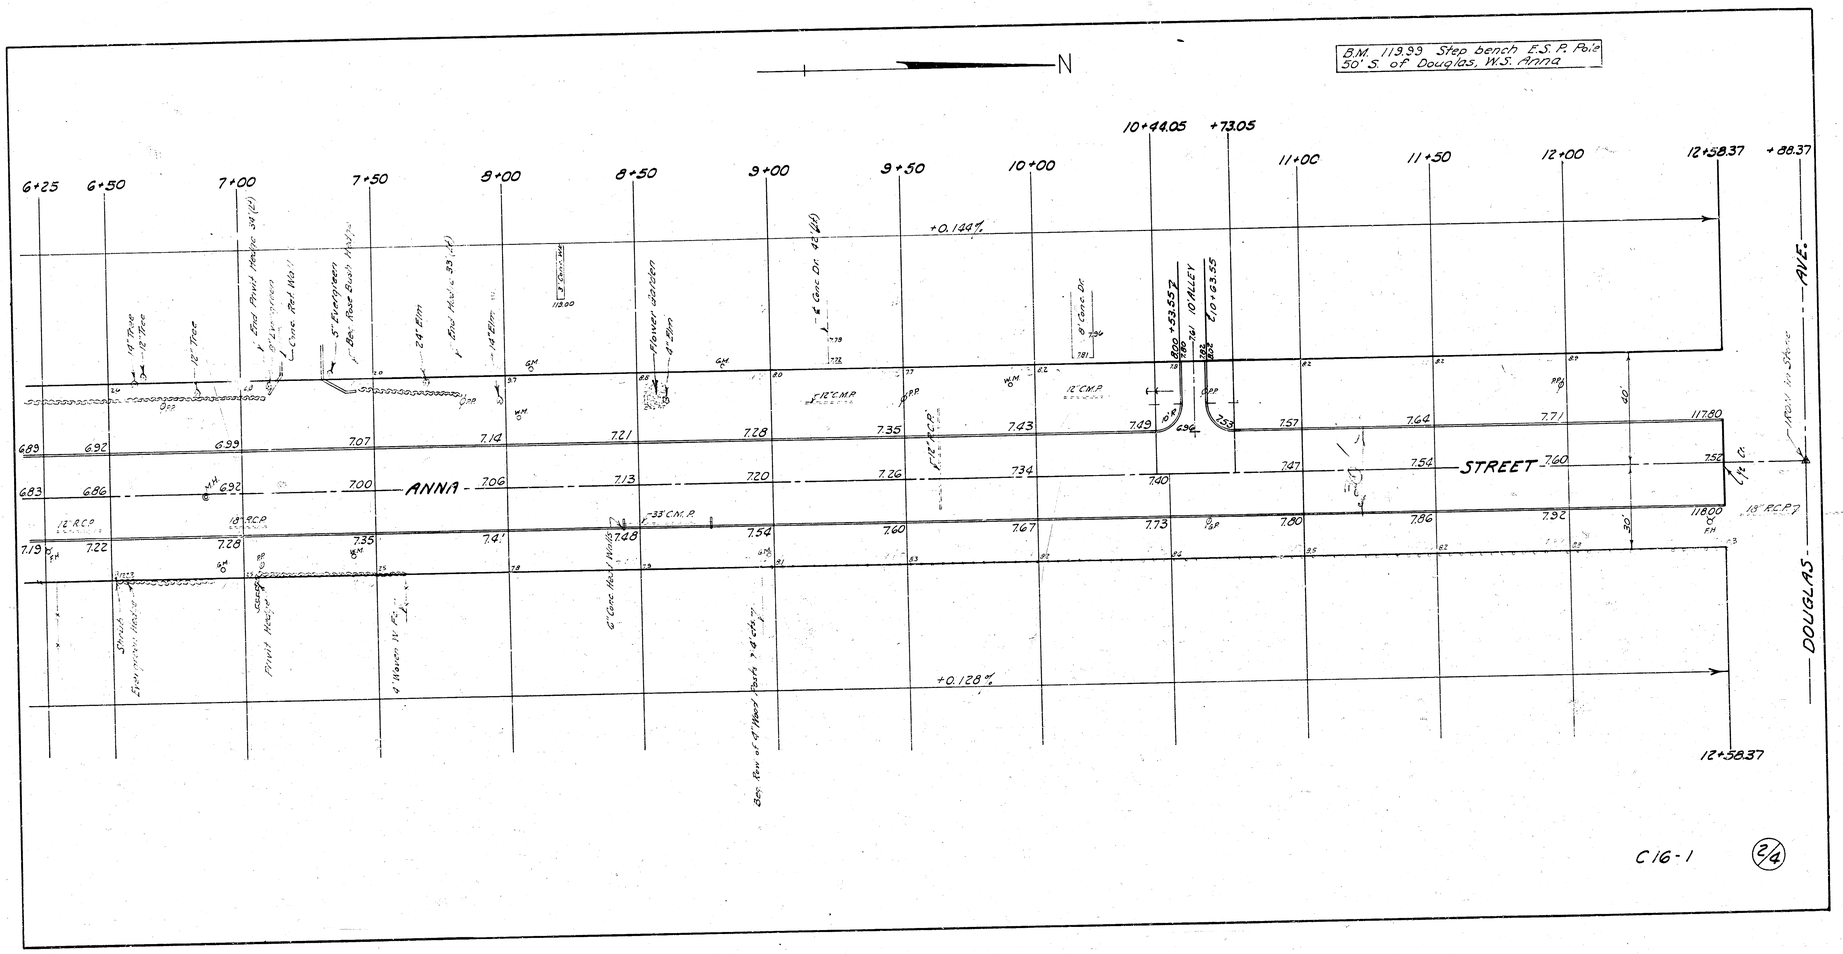
B.M. 119.99 Step bench E.S. P. Pole 50' S. of Douglas, W.S. Anna
N
6+25
6+50
7+00
7+50
8+00
8+50
9+00
9+50
10+00
10+44.05
+73.05
11+00
11+50
12+00
12+58.37
+88.37
+0.144%
+0.128%
ANNA
STREET
DOUGLAS
AVE.
10' ALLEY
12" C.M.P.
33" C.M.P.
18" R.C.P.
12" R.C.P.
18" R.C.P.?
6" Conc. Dr.
8" Conc. Dr.
Mower Garden
Stoop
Frame House
Frame House
Box Elder
C16-1
2/4