
ARKANSAS AVE. N.L. 18TH To S.L. 19TH 30' Conc. Inl. cb.

B.M. Elev. 121.52 *End of coping N.E. cor. 18TH & Arkansas

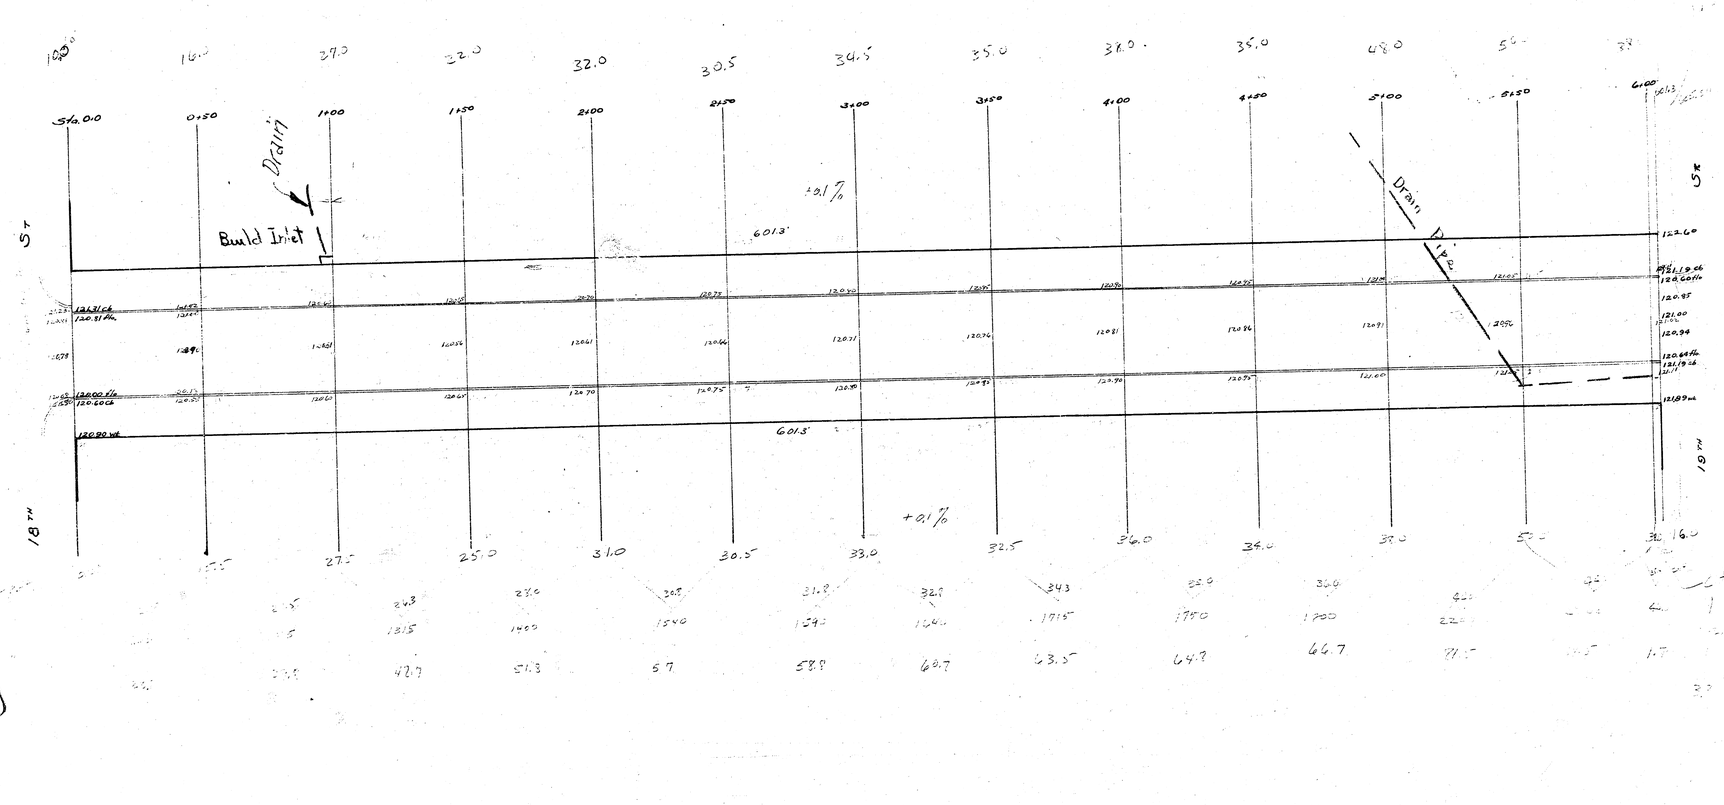

PAVING PLAN
ARKANSAS
NL 18TH
SL 19TH
1925