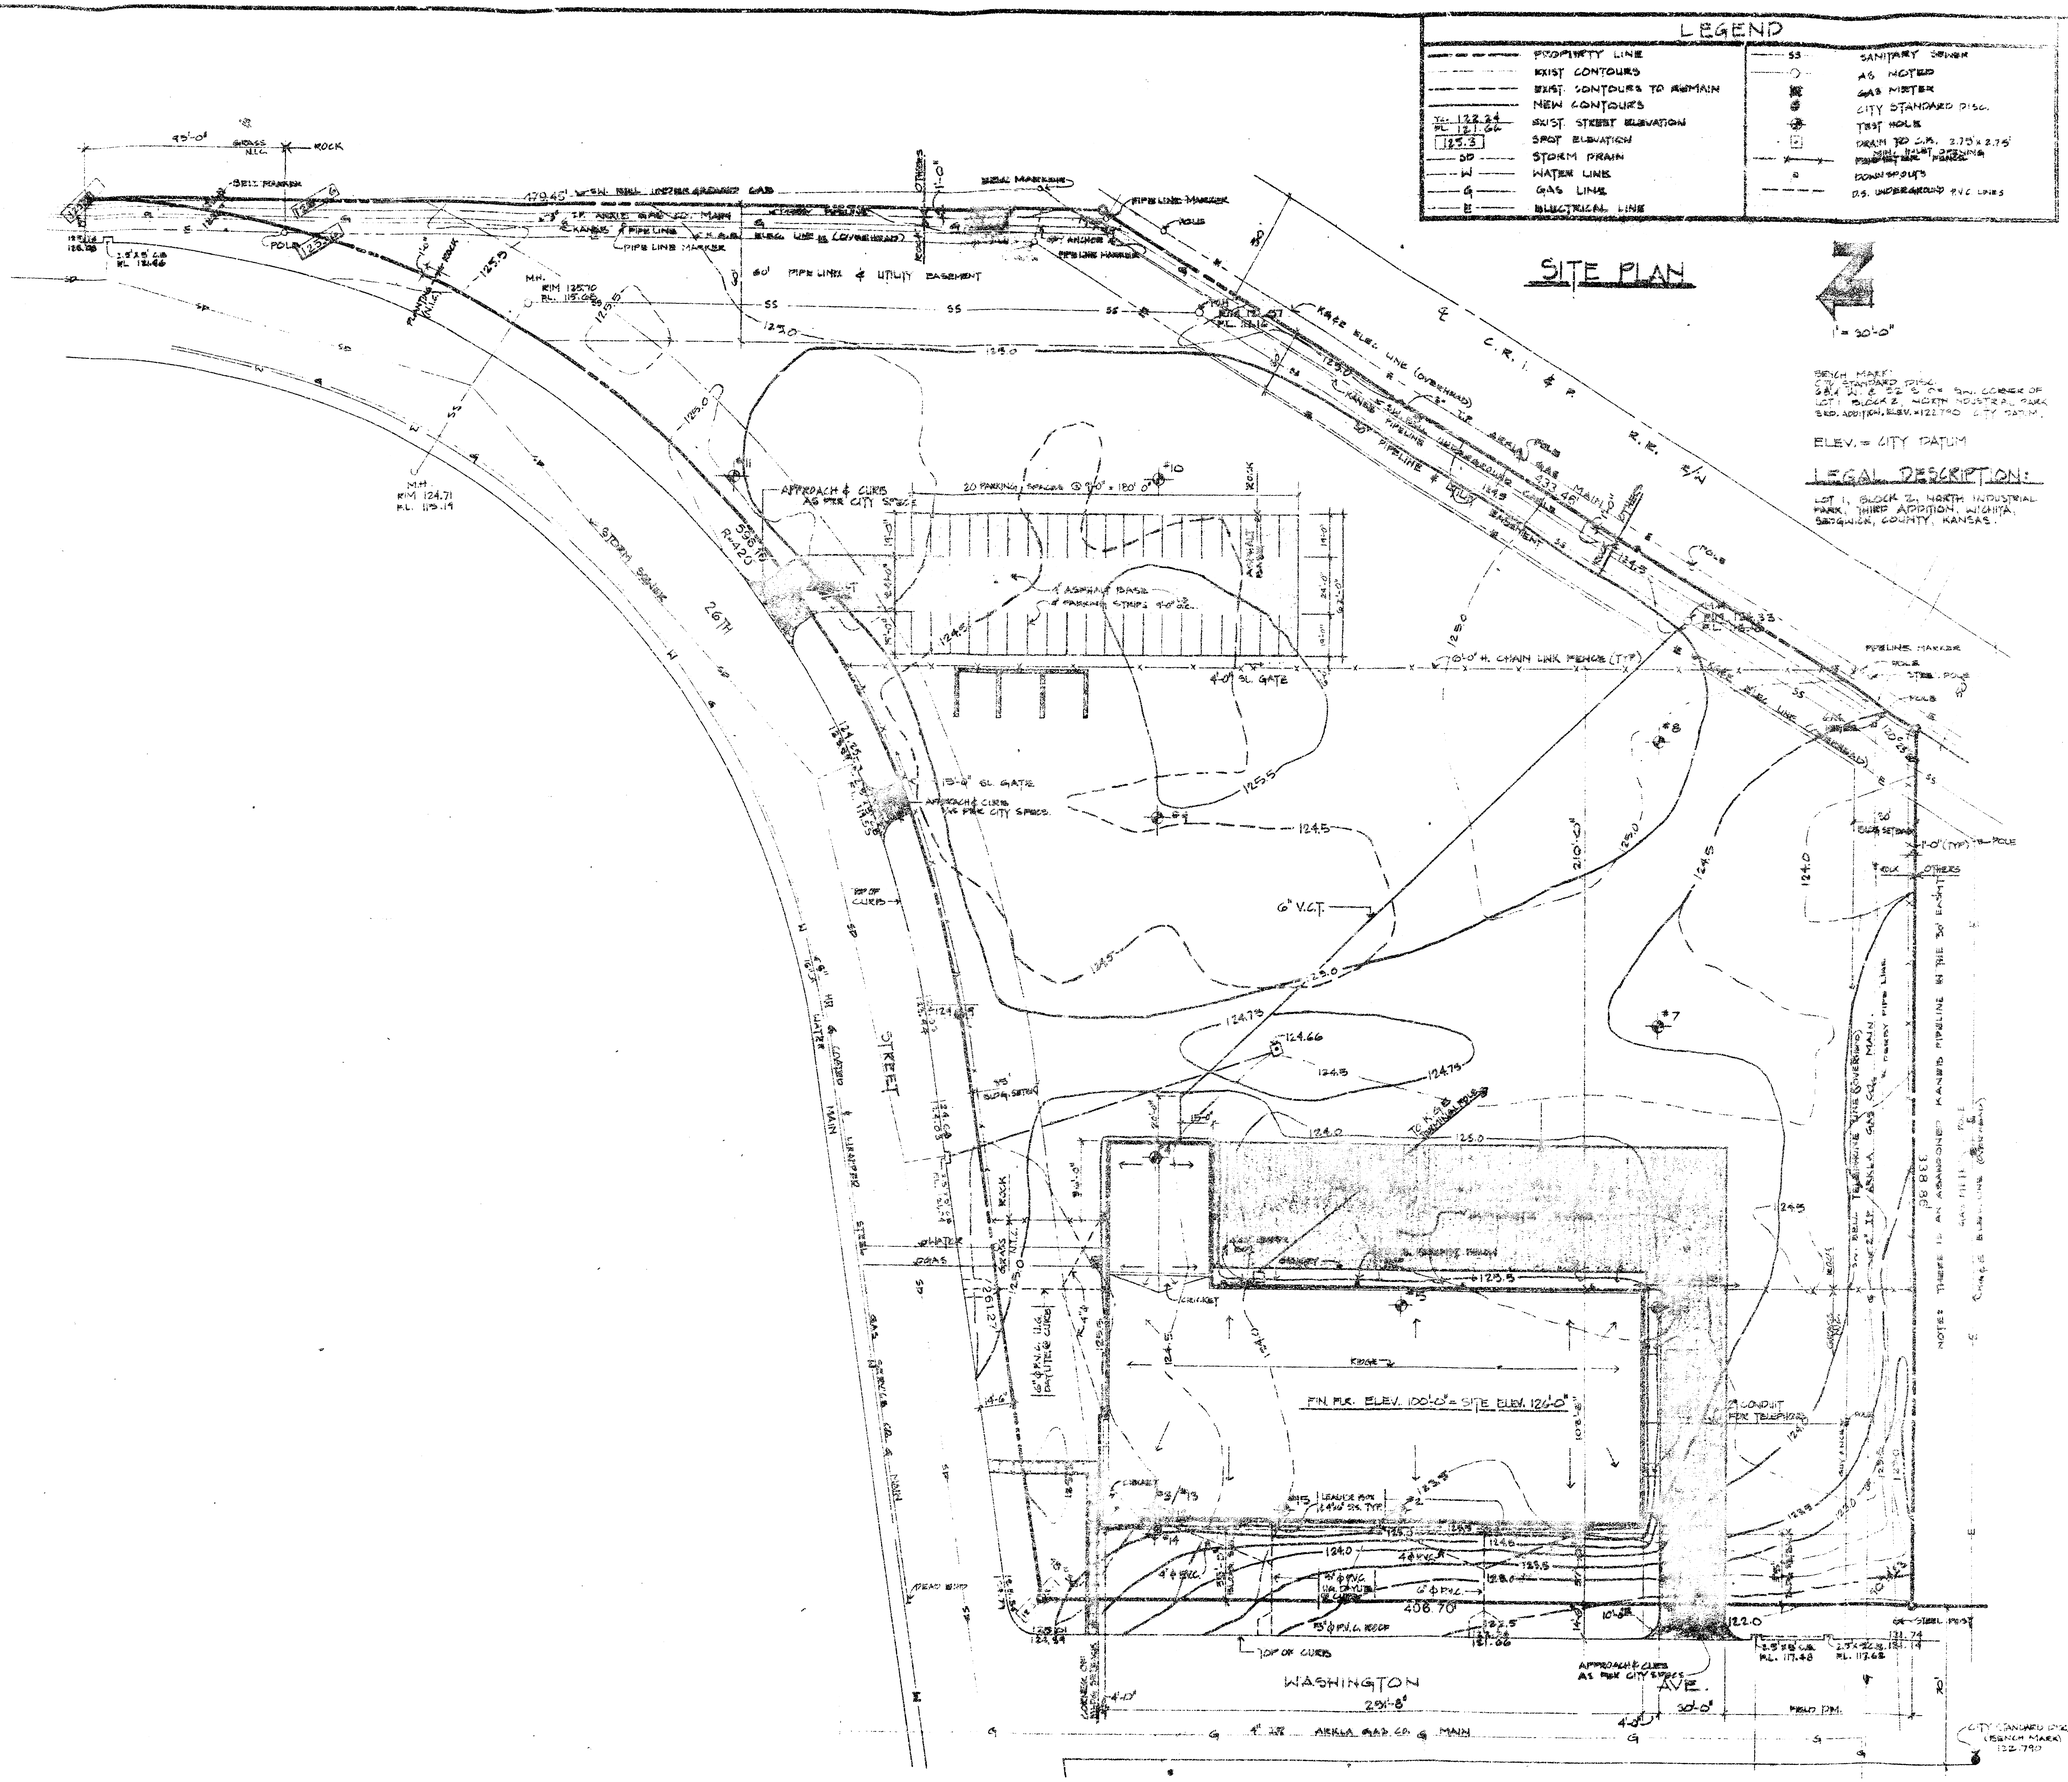

THE GAS SERVICE CO.
SERVICE FACILITY
WICHITA, KANSAS

PROJECT NO. 79-22
DATE 15 NOVEMBER 1979
DRAWN BY PLE
CHECKED BY

SHEET 2 OF 10

JAMES E. PETERSON, INC.