
67-Y

BM 158.19 R.R. Spike E.S. Whittier 100' N of N.L. Eastbridge 6th 400' S of Kellogg

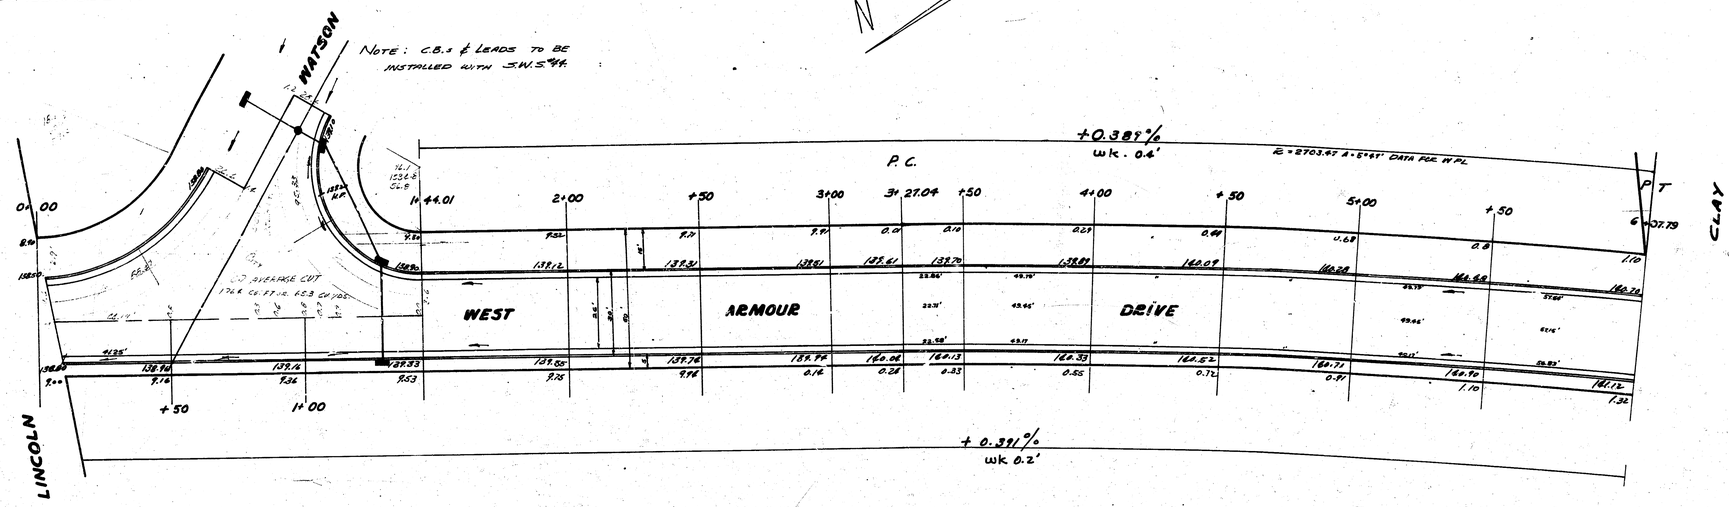


TOTAL

	FILL		CUT	
	CITY	PROP.	CITY	PROP.
	141.7		48.3	59.3
	16.2		30.2	56.8
+10%	158.7		48.3	599.4
		+10%	1755.6	115.7
			175.6	71.6
			1931.2 yd³	777.3 yd³

R. E. SMITH LICENSED 436 KANSAS PROFESSIONAL ENGINEER


1 / 8

WEST ARMOUR DRIVE
N.L. Lot 8 Block C Eastridge 6th Addn. to N.L. Lincoln
26-2-30 AC.
City of Wichita Kansas
L.K. White — City Engineer
May 1952 — Proj. No. C12-48

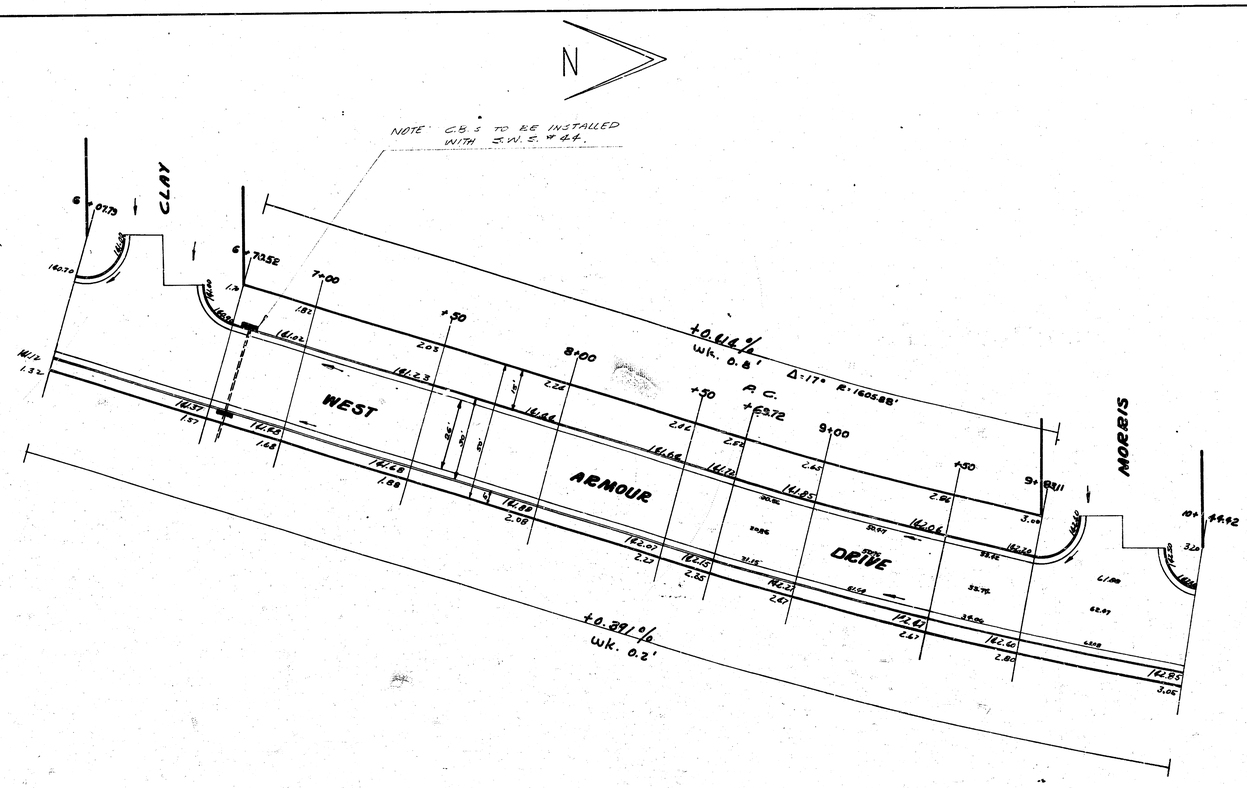

WEST ARMOUR DRIVE

2
8

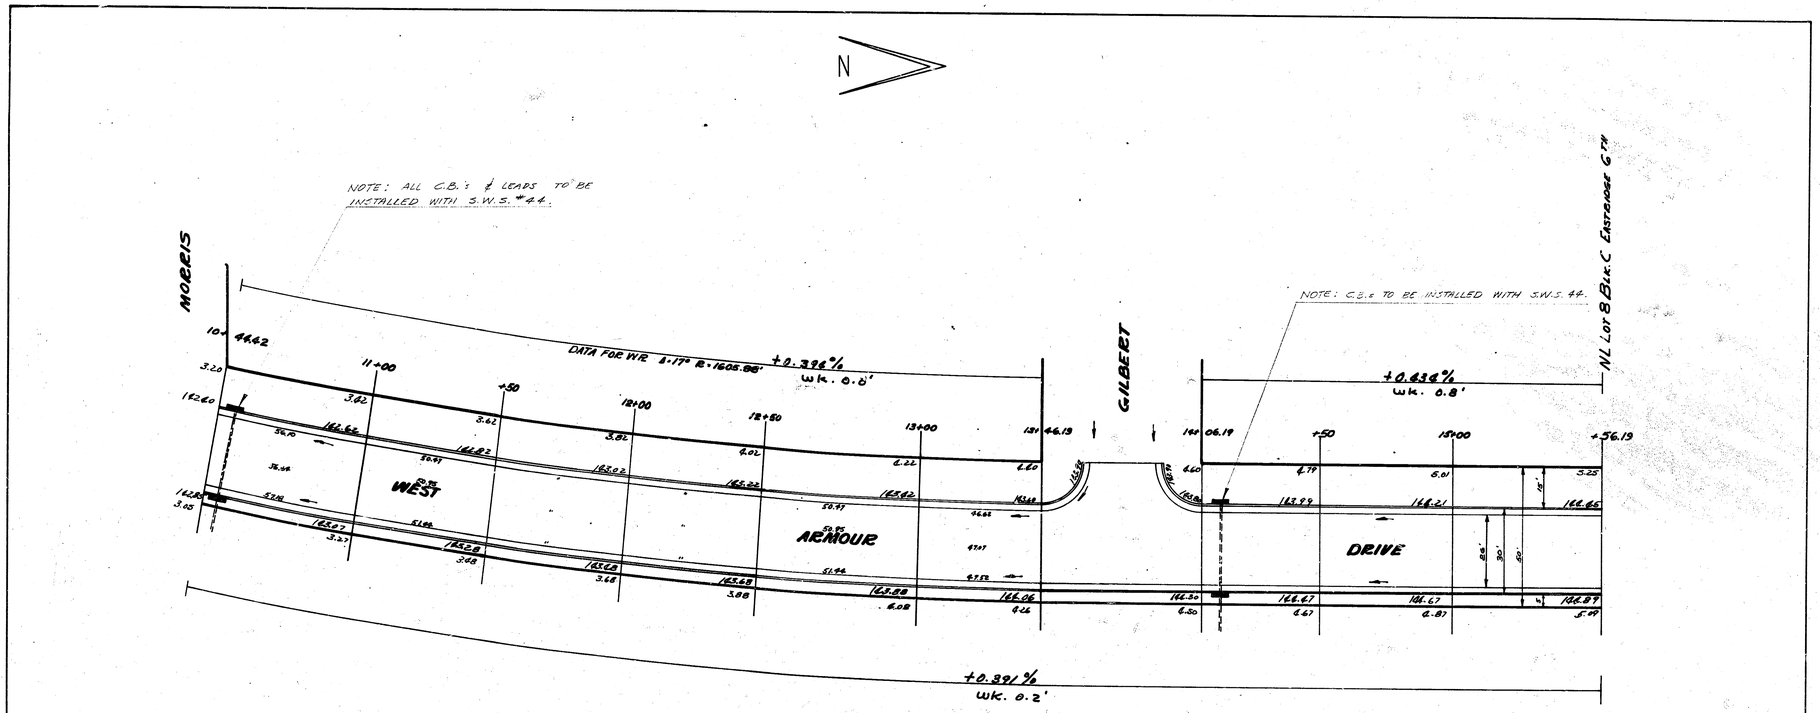

WEST ARMOUR DRIVE

3/8