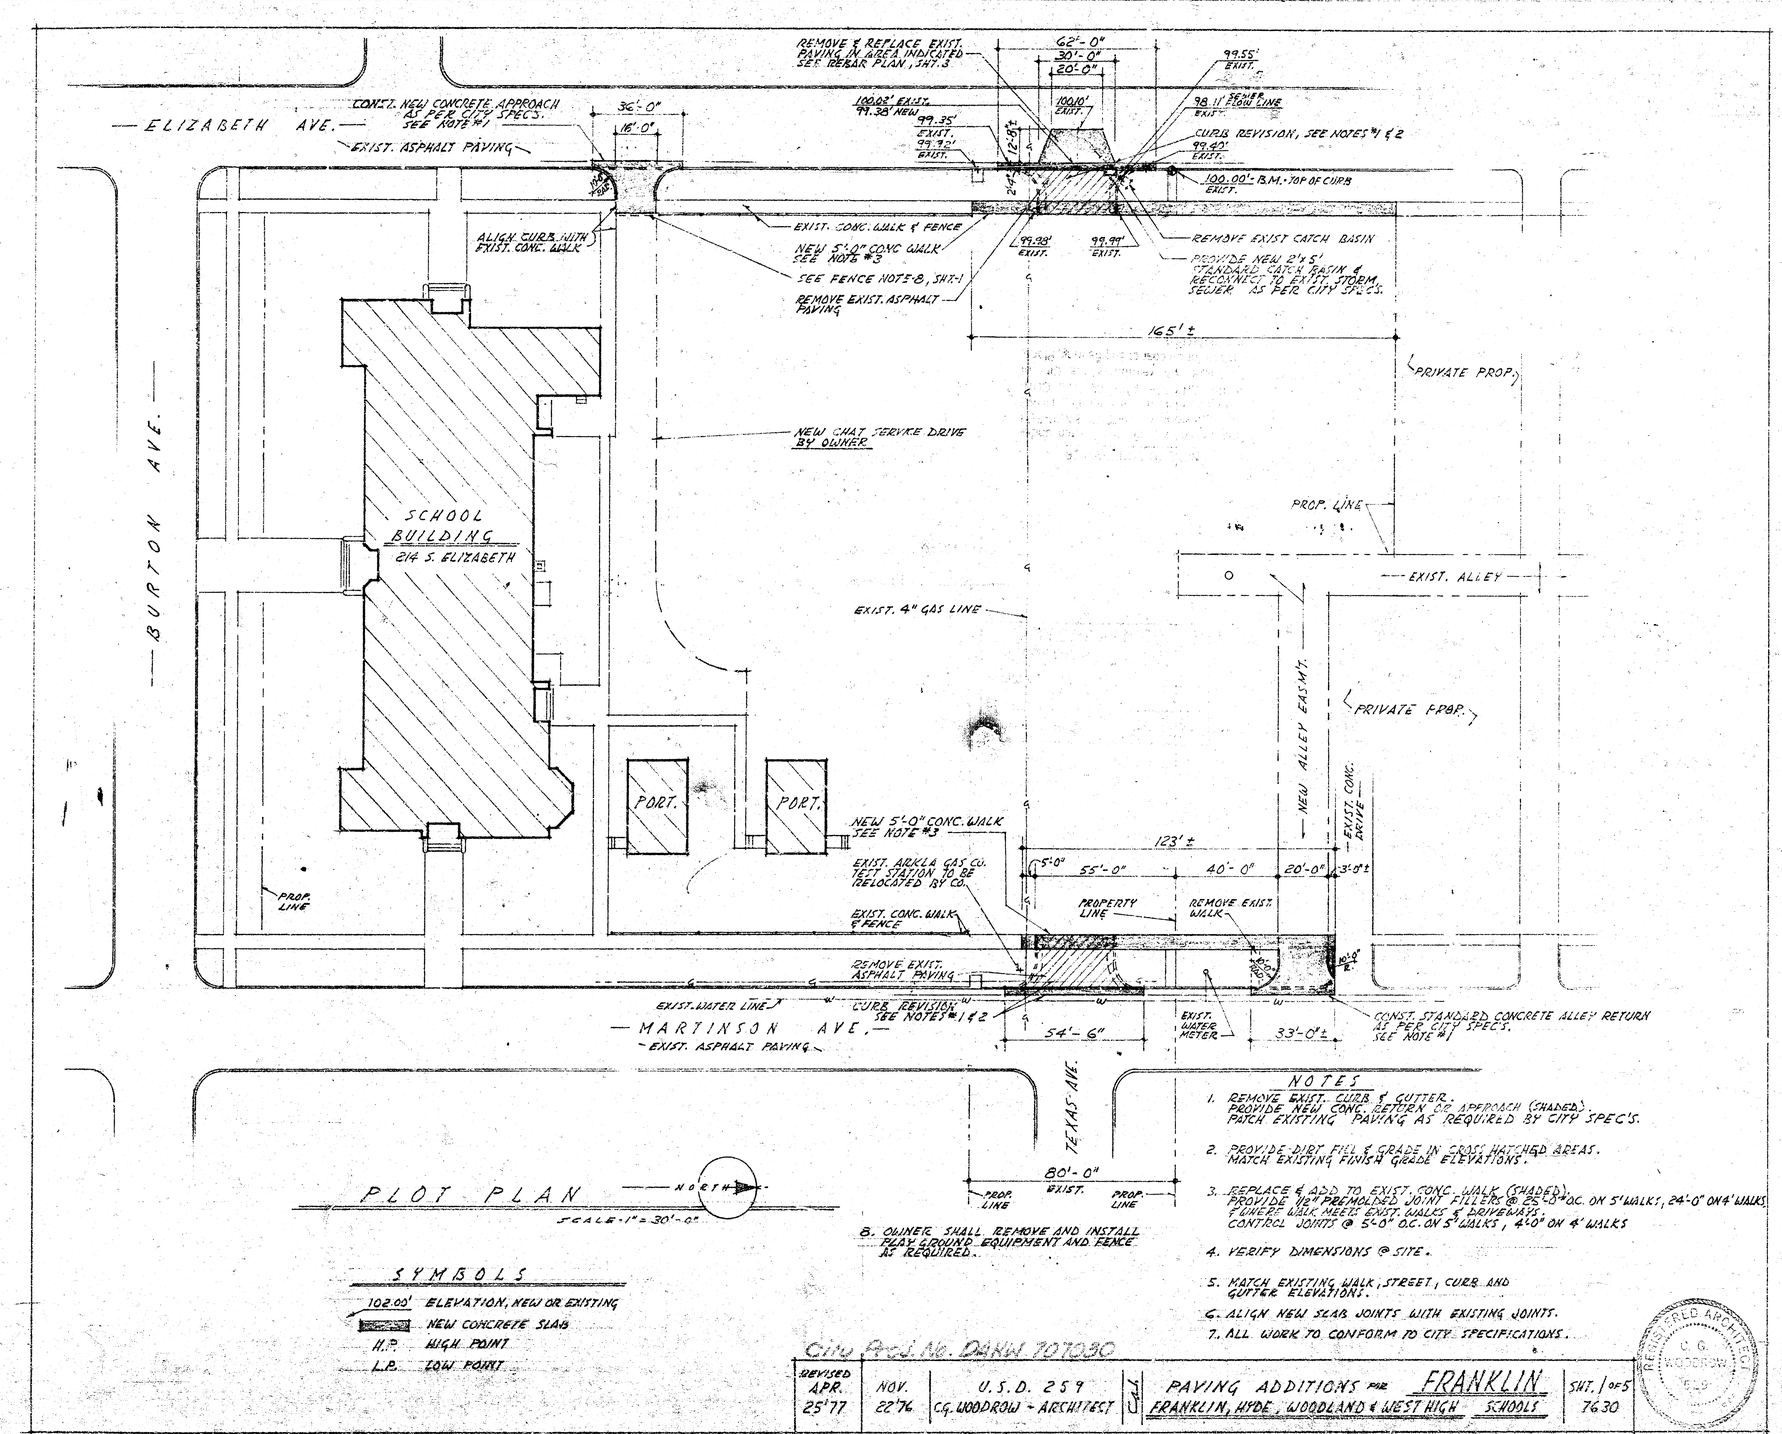


PLOT PLAN

NORTH

SCALE-1"=30'-0"

SYMBOLS

- 102.00' ELEVATION, NEW OR EXISTING
- NEW CONCRETE SLAB
- H.P. HIGH POINT
- L.P. LOW POINT

8. OWNER SHALL REMOVE AND INSTALL PEAT GROUND EQUIPMENT AND FENCE AS REQUIRED.

NOTES

1. REMOVE EXIST. CURB & GUTTER. PROVIDE NEW CONC. RETURN OR APPROACH (SHADED). PATCH EXISTING PAVING AS REQUIRED BY CITY SPEC'S.
2. PROVIDE DIRT FILL & GRADE IN CROSS HATCHED AREAS. MATCH EXISTING FINISH GRADE ELEVATIONS.
3. REPLACE & ADD TO EXIST. CONC. WALK (SHADED). PROVIDE 1/2" PREMOLDED JOINT FILLERS @ 25'-0" O.C. ON 5' WALKS, 24'-0" ON 4' WALKS & LINEAR WALK MEETS EXIST. WALKS & DRIVEWAYS. CONTROL JOINTS @ 5'-0" O.C. ON 5' WALKS, 4'-0" ON 4' WALKS
4. VERIFY DIMENSIONS @ SITE.
5. MATCH EXISTING WALK, STREET, CURB AND GUTTER ELEVATIONS.
6. ALIGN NEW SLAB JOINTS WITH EXISTING JOINTS.
7. ALL WORK TO CONFORM TO CITY SPECIFICATIONS.

REGISTERED ARCHITECT C.G. WOODROW 7659

City Proj. No. DANW 707030

REVISED APR. 25'77	NOV. 22'76	U.S.D. 259 C.G. WOODROW - ARCHITECT	C.J.J.	PAVING ADDITIONS FOR FRANKLIN, HYDE, WOODLAND & WEST HIGH SCHOOLS	SHT. 1 OF 5 7630

NOTE - ELEVATIONS ARE TO TOP OF CURB OR SLAB

REMOVE EXIST. CURB, GUTTER, SIDEWALK & APPROACH
PROVIDE NEW CONC. CURB, PARKING SLAB, SIDEWALK & APPROACH AS PER CITY SPEC'S.
REWORK EXIST. GRADES TO NEW WALK.
SEE DET'S., SHT. 3. SEE NOTES 3 & 5, SHT.-1

402'-0" ±

— GLENDALE AVE. —
EXIST. CONC. PAVING

ALIGN END OF WALK RAMP WITH CURB CORNER

EXPANSION JNT'S @ 120'OC. MAX.
CONTROL JNT'S @ 30'OC. MAX
SEE NOTE-6, SHT.-1

8'-0" RAMP (MIN.)

32'-0"

16'-0"

101.76'
NEW & EXIST.

5'-0" RAD.

45°

EXIST. CONC. WALK

102.57'
NEW & EXIST.

102.00'
NEW

NEW WALK

100.52'
EXIST.

100.67'
NEW

99.48'
NEW & EXIST.

100.00'
B.M.
NEW & EXIST.

100.88
NEW

100.84'
NEW

101.05'
NEW

99.89'
NEW

PROVIDE NEW CONC. FLUME
SEE DET., THIS SHT.

OWNER SHALL REMOVE & REINSTALL EXIST. FENCE

OWNER SHALL REGRADE SCHOOL YARD
REWORK EXIST. WALK & DRIVE
SEE NOTE-8, SHT.-1

EXIST. SERVICE DRIVE

EXIST. CONC. WALK

EXIST. PROP. LINE FENCE

PORTABLES

OWNER SHALL REPLACE EXIST. 6" STORM SEWER WITH NEW 8" PIPE & REAR & CONNECT TO NEW OUTLET

BUILDING
210 N. OLIVER

— FIRST ST. —

— OLIVER AVE. —

PLOT PLAN

NORTH

SCALE-1" = 30'-0"

6" TILE (BY OWNER)
6" CONC. FILLER (BY OWNER)

STL. PL.

5'-0"

NEW WALK

2'-0" RAD.

NEW CURB

6"

PLAN

2'-6"

6" 1'-6" 6"

3/8" STL. CHECKERED PLATE ANCHOR TO CONC. @ 1'-6" O.C.

TILE

7"

6"

4" CONC. WALK

1" MAX. SAND CUSHION

#4 x 8" REBARS @ 2'-6" O.C.


CONC. FLUME

SECTION "A-A"


FLUME DETAILS

SCALE-1" = 1'-0"

REVISED APR. 25'77	NOV. 22'76	U.S.D. 259 C.G. WOODROW-ARCHITECT	PAVING ADDITIONS FOR HYDE FRANKLIN, HYDE, WOODLAND & WEST HIGH SCHOOLS	SHT. 2 OF 5 7630

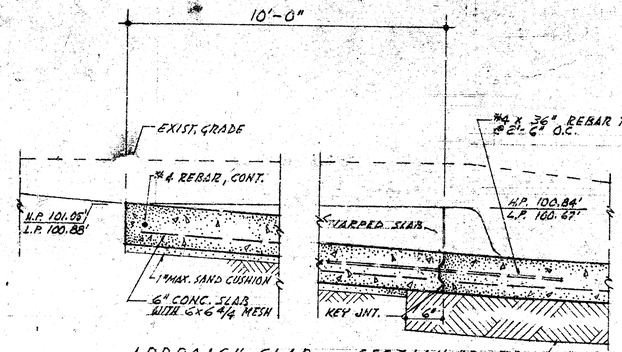


APPROACH SLAB SECTION "B-B"

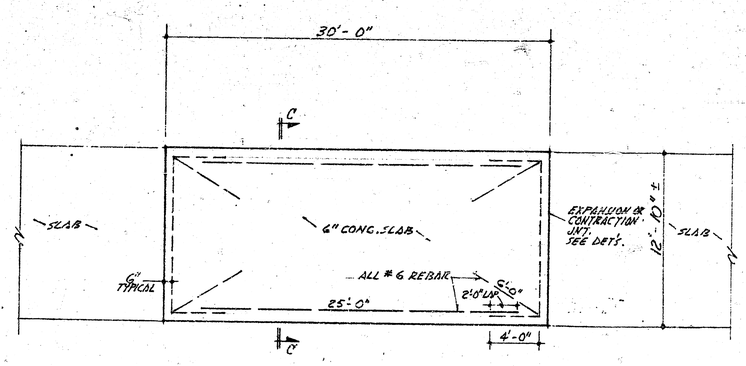


REBAR PLACEMENT PLAN HYDE ELEMENTARY

SCALE - 1" = 60'-0"

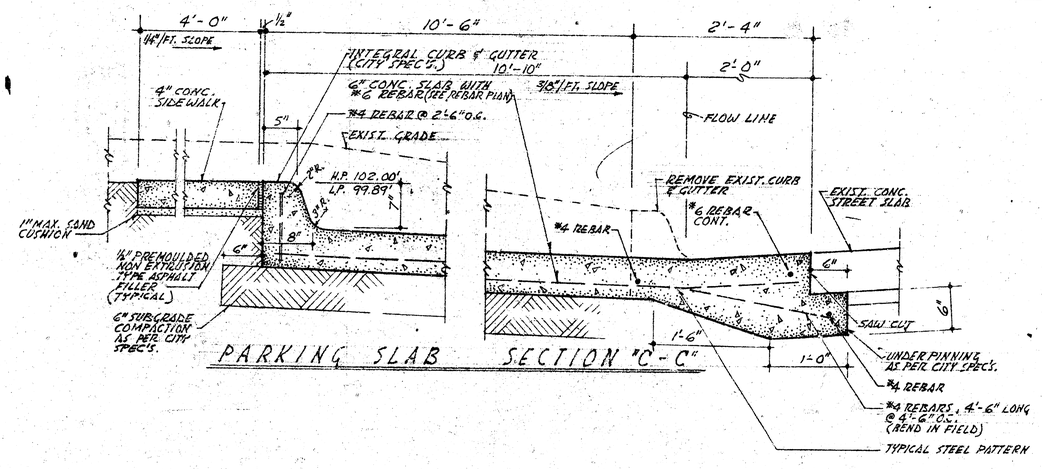


PARKING SLAB SECTION "C-C"

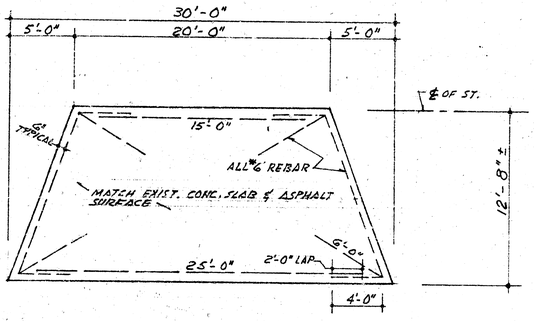

REBAR PLACEMENT PLAN FRANKLIN ELEMENTARY

SCALE - 1" = 60'-0"

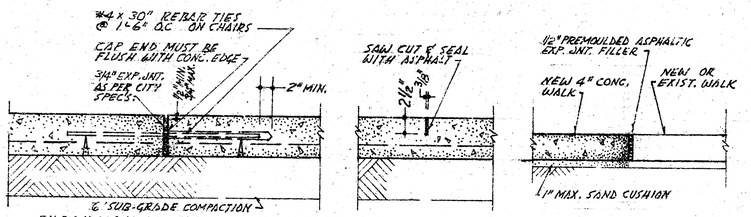

EXPANSION JOINT - PARKING SLAB - CONTRACTION JOINT


EXPANSION JOINT - WALK


SLAB DETAILS HYDE ELEMENTARY

SCALE - 1" = 1'-0"

REVISED				
APR. 25'77	NOV. 22'76	U.S.D. 259 C.G. WOODROW - ARCHITECT	C.J.	PAVING ADDITIONS FOR HYDE FRANKLIN, HYDE, WOODLAND & WEST HIGH SCHOOLS

SHT. 3 of 5
7630

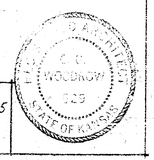

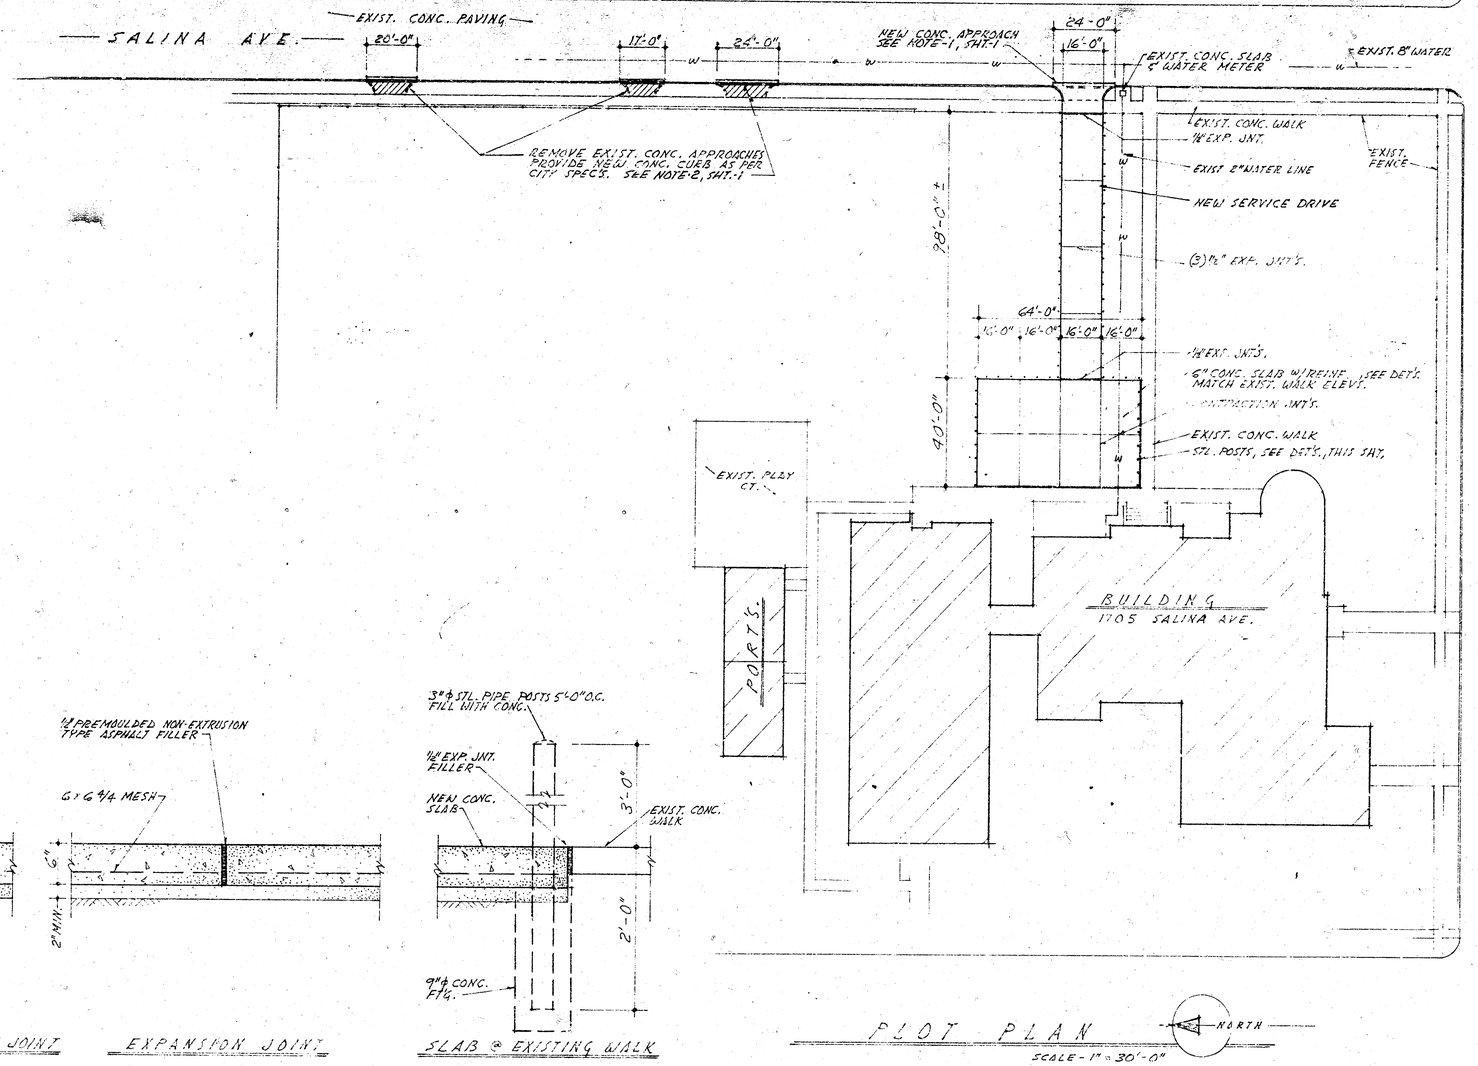

PLOT PLAN

NORTH

SCALE - 1" = 30'-0"

CONTRACTION JOINT


EXPANSION JOINT

SLAB @ EXISTING WALK

SLAB DETAILS WOODLAND ELEMENTARY


SCALE - 1" = 1'-0"

NOV. 22'76	U.S.D. 259 C.G. WOODROW - ARCHITECT	C.J.	PAVING ADDITIONS FOR WOODLAND FRANKLIN, HYDE, WOODLAND & WEST HIGH SCHOOLS	SHT. 4 OF 5 7630

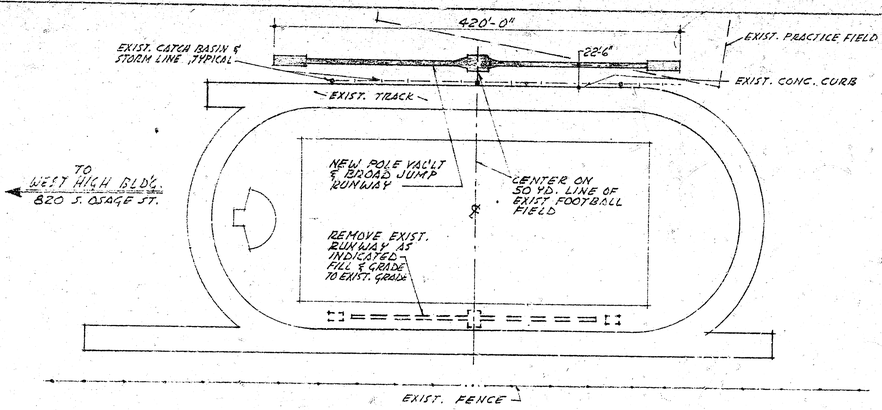


LOCATION PLAN — A-7

SCALE-1" = 80'-0"

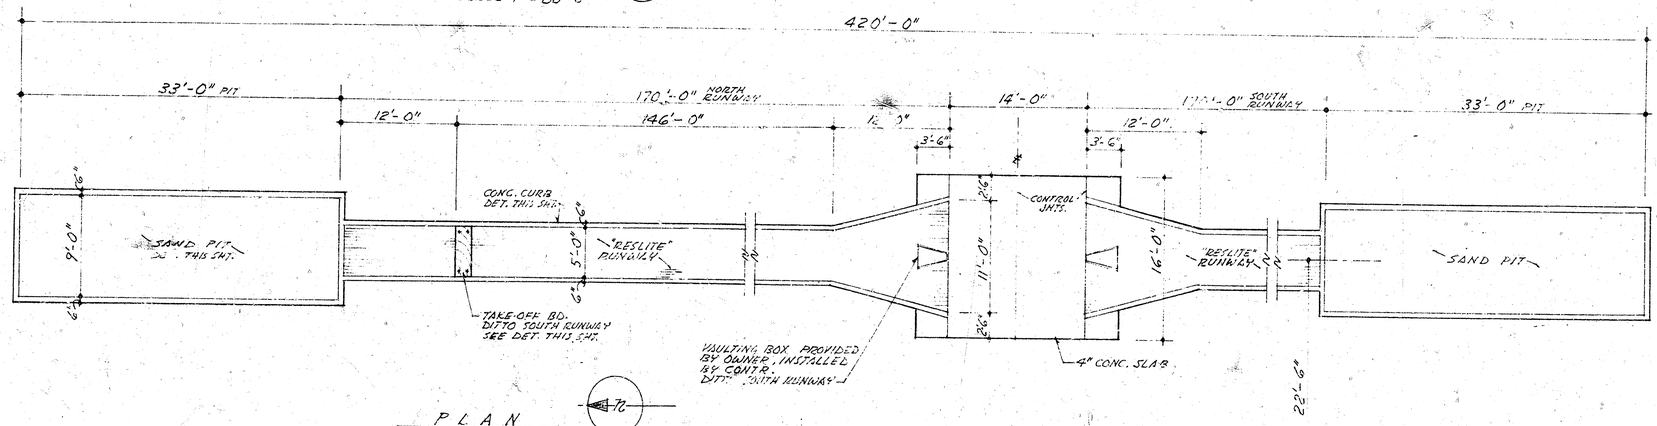


PLAN — A-7

SCALE-1/8" = 1'-0"

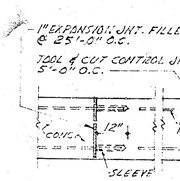


ELEVATION OF CURB

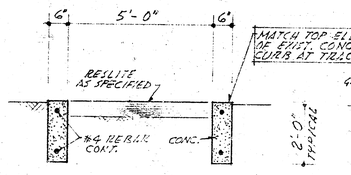


RUNWAY SECTION

SCALE-3/8" = 1'-0"

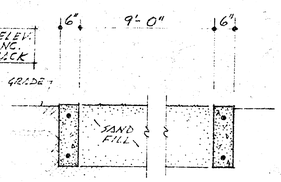

SAND PIT SECTION

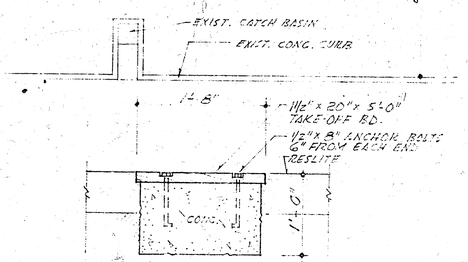

TAKE-OFF BOARD SECTION

SCALE-1" = 1'-0"

NOV. '76	U.S.D. 259 C.G. WOODROW-ARCHITECT	CAL	PAVING ADDITIONS for WEST HIGH FRANKLIN, HYDE, WOODLAND & WEST HIGH SCHOOLS	SHT 5 of 7630

1e 4 5 3