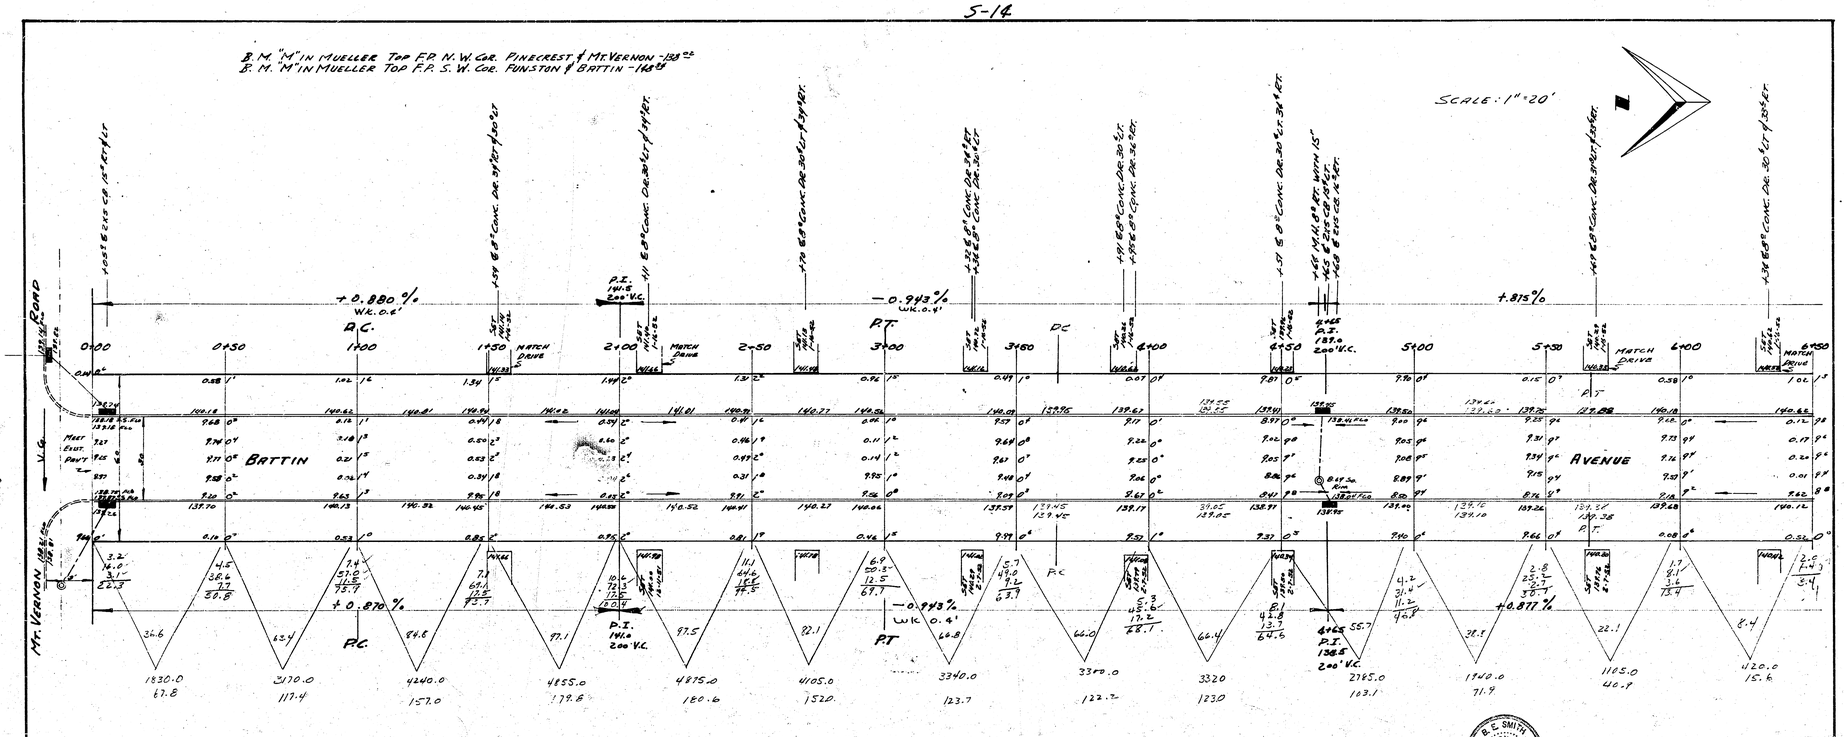

TOTAL EXCAV.

CITY	PROP
0.0	1986.9
+10%	198.7
	2185.6 CU. YDS. EXCAV.

NOTE: STATIONING ON ℄

B. E. SMITH LICENSED 436 KANSAS PROFESSIONAL ENGINEER

1/2

BATTIN

N.L. MT. VERNON TO S.L. FUNSTON

30' CONC & CB.

CITY OF WICHITA, KANSAS

L.K. WHITE CITY ENGINEER

JULY 1952 PROJ. NO. C12-16

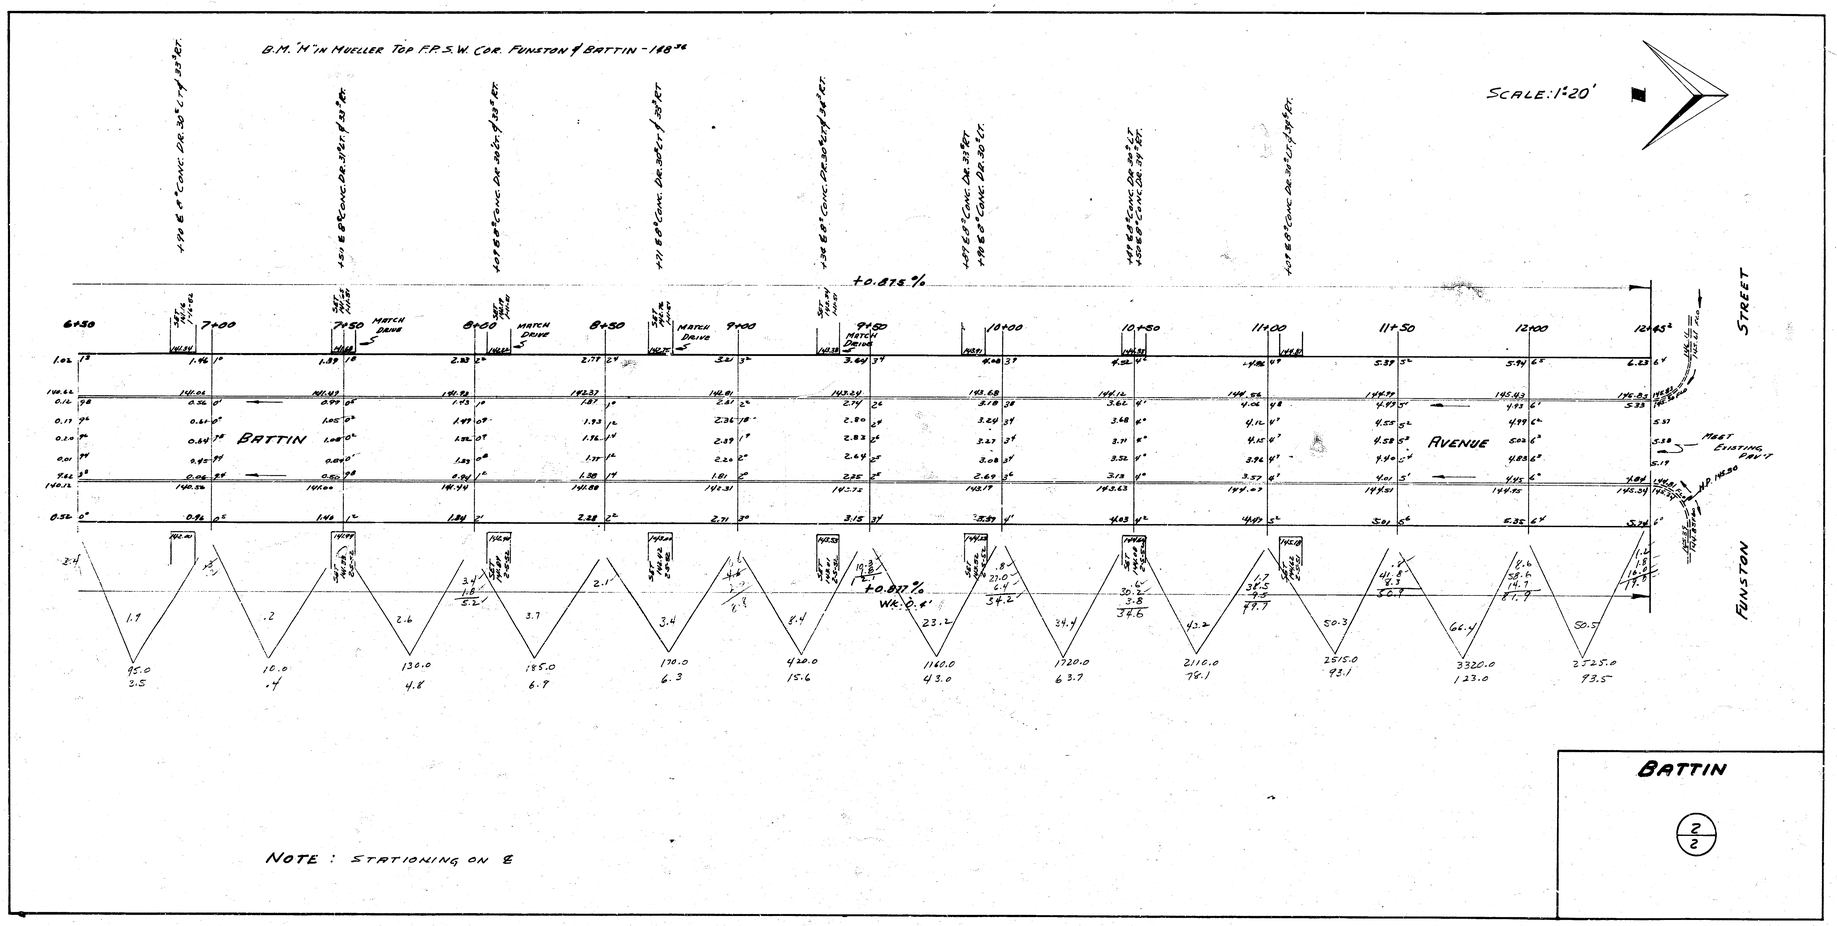
B.M. "M" IN MUELLER TOP F.P.S.W. COR. FUNSTON & BATTIN - 148.36
SCALE: 1"=20'
+0.875%
+0.877%
BATTIN
AVENUE
FUNSTON
STREET
MATCH DRIVE
MEET EXISTING PAV'T
NOTE: STATIONING ON ℄
BATTIN
2/2