B.M. 150.93 60d Spike N. side P. Pole
N.E. corner Barlow & Bayley

B.M. 154.53 60d Spike S. side P. Pole
N.W. cor. Apache Rd. & Bayley

N

Scale: 1"=20'

BARLOW ST.

APACHE DR.

ROYAL RD.

0+00 0+50 1+50 2+00 3+00 3+50 4+00 4+50 5+00 5+40 6+00

NOTE TO CONTRACTOR: Repair existing Asphalt where necessary after Concrete Header is Removed. Cost to be incidental to project. No pay item.

Remove Conc. Header & Match A.C.

BAYLEY STREET

MATCH

2.30 H.E.

7" Conc.

18'

30'

151.07 1.35 1.80 152.40 3.20 3.68 4.16 4.37 4.53 4.78 155.04 5.29 5.55 5.63 5.65 5.64 5.59 5.42

1.67 2.40 3.00 3.80 4.28 4.76 5.03 5.28 5.54 Match 5.79 6.05 6.15 6.09 5.92

2.90 Ck. 2.45 16' Ck. 3.20

-0.267% +1.500% 0.6 Wk. 0.6 Wk. +0.960% +0.509% 0.5 Wk. -0.765%

-0+30 P.V.I. El. 150.60 100' V.C.

0+20 P.V.C.

2+75 P.V.I. El. 154.40 50' V.C.

5+00 P.V.C.

+25 +40

5+50 P.V.I. El. 155.80 100' V.C.

5+70

6+00 P.V.T

0+89.96 (M)

APACHE DRIVE

1+49.96

EXCAVATION

PROPERTY	CITY
1420 Cu. Yds.	~~248~~ Cu. Yds.
+10% 142 " "	25 " "
Totals 1562 Cu. Yds.	273 Cu. Yds.

NOTE TO FIELD ENGINEER: Take "X" Sections prior to construction.

JOHN L. ALLEN LICENSED 6321 KANSAS PROFESSIONAL ENGINEER

436

1/4

South ½ BAYLEY ST.

FROM E.L. BARLOW STREET to E.L. GOVERNEOUR ROAD

13'-2'-15' Asph. Conc.

B.E. SMITH CITY ENGINEER
CITY OF WICHITA, KANSAS

Date: June 1986

Project No. C-16-1

B.M. 156.05 60d Spike S. side P. Pole
N.E. Royal Rd. & Bayley

B.M. 153.71 60d Spike N. side P. Pole
N.W. Bayley & San Pablo

6+00 | 6+50 | 7+00 | 7+50 | 8+00 | 8+40 | 9+00 | 9+50 | 10+00 | 10+50 | 11+00 | 11+50 | 12+00

SAN PABLO

BAYLEY

STREET

Remove Conc. Header & Match A.C.

5.03	154.65	4.27	153.89	3.50	3.12	152.74	2.36	1.97	1.59	1.21	150.83	
5.53	5.15	4.77	4.39	4.00	3.62	3.24	2.86	2.47	2.09	1.71	1.33	

MATCH 154.53

20'

-0.765%

0.5 wk.

8+50

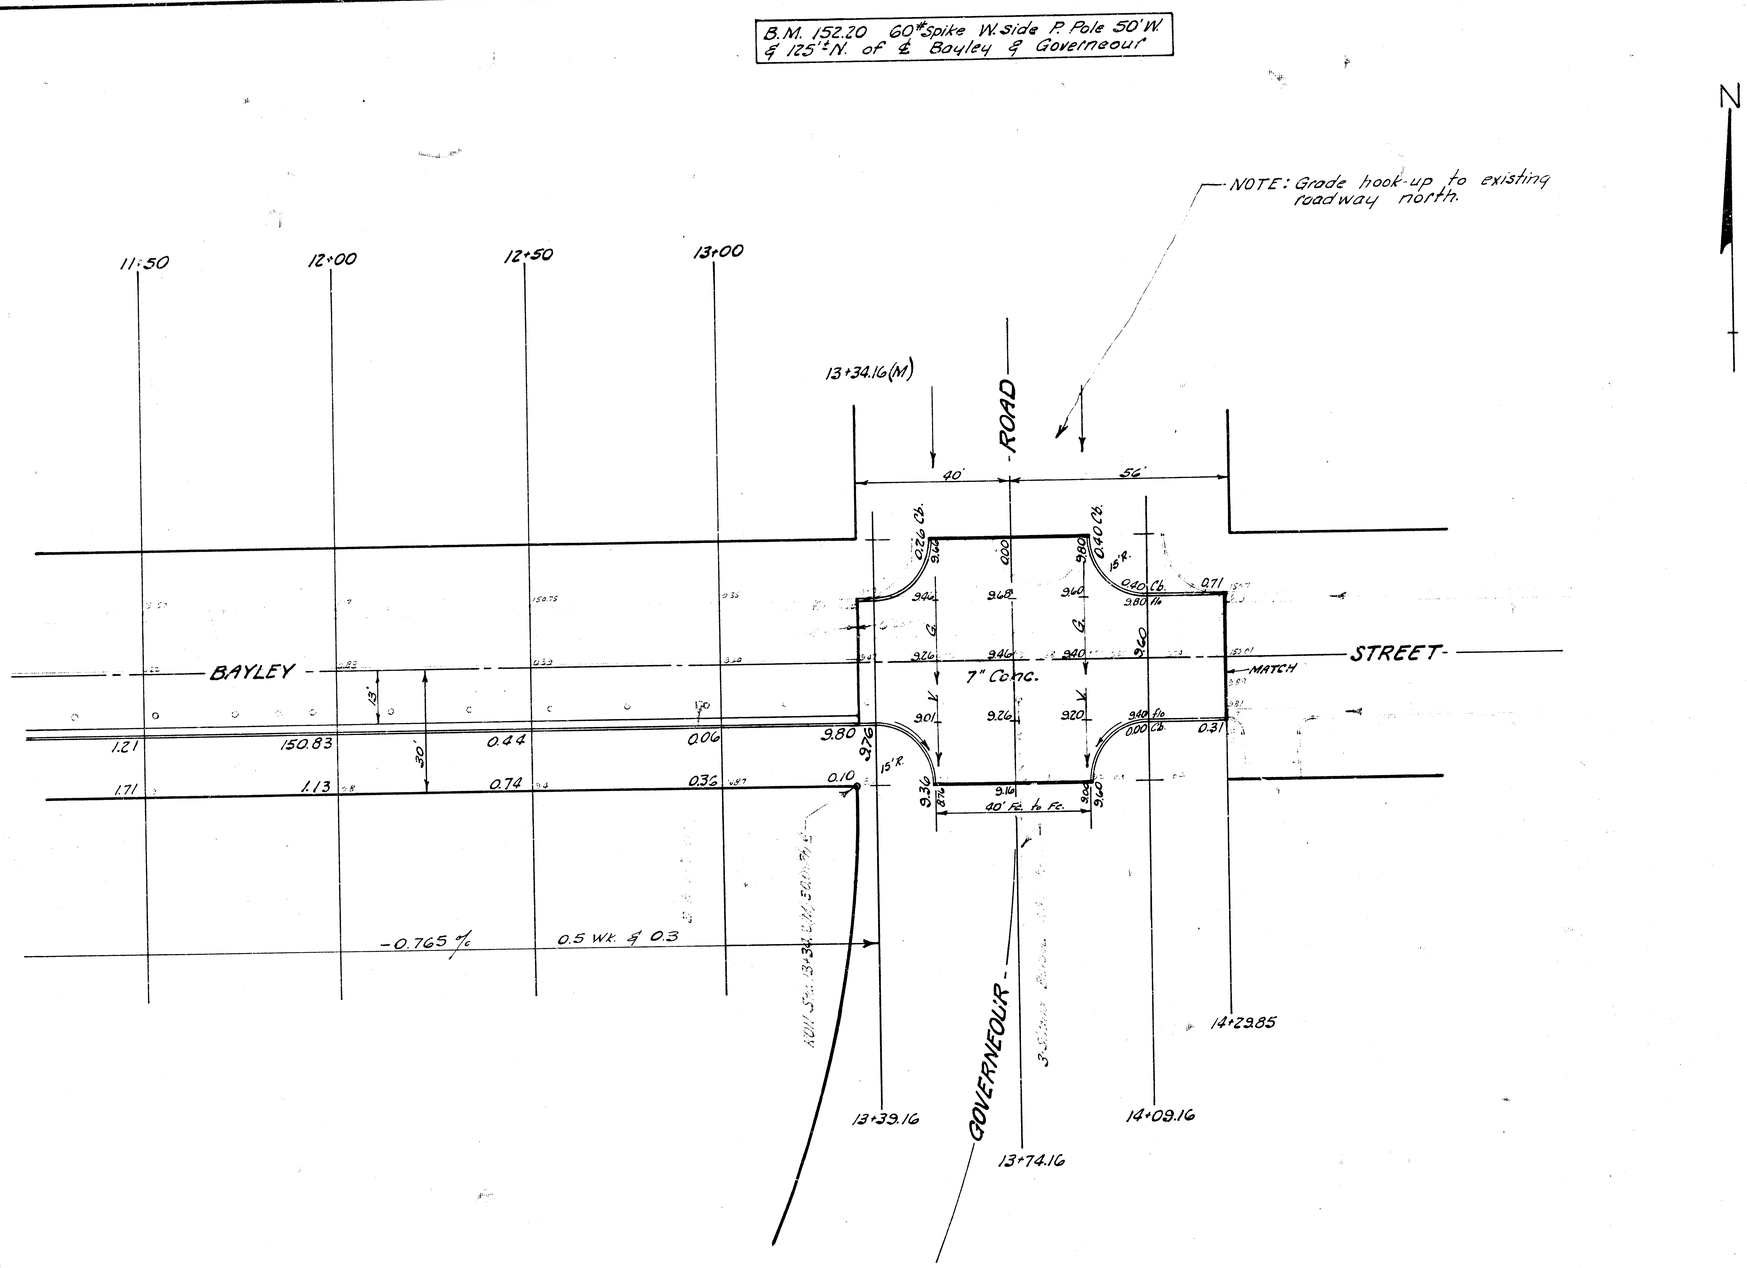
B.M. 152.20 60# Spike W. Side P. Pole 50' W. & 125'± N. of ℄ Bayley & Governeour
NOTE: Grade hook-up to existing roadway north.
N
11+50
12+00
12+50
13+00
13+34.16(M)
ROAD
40'
56'
BAYLEY
STREET
7" Conc.
MATCH
1.21
150.83
0.44
0.06
9.80
1.71
1.13
0.74
0.36
0.10
-0.765 %
0.5 Wk. & 0.3
GOVERNEOUR
13+39.16
13+74.16
14+09.16
14+29.85
40' Fc. to Fc.