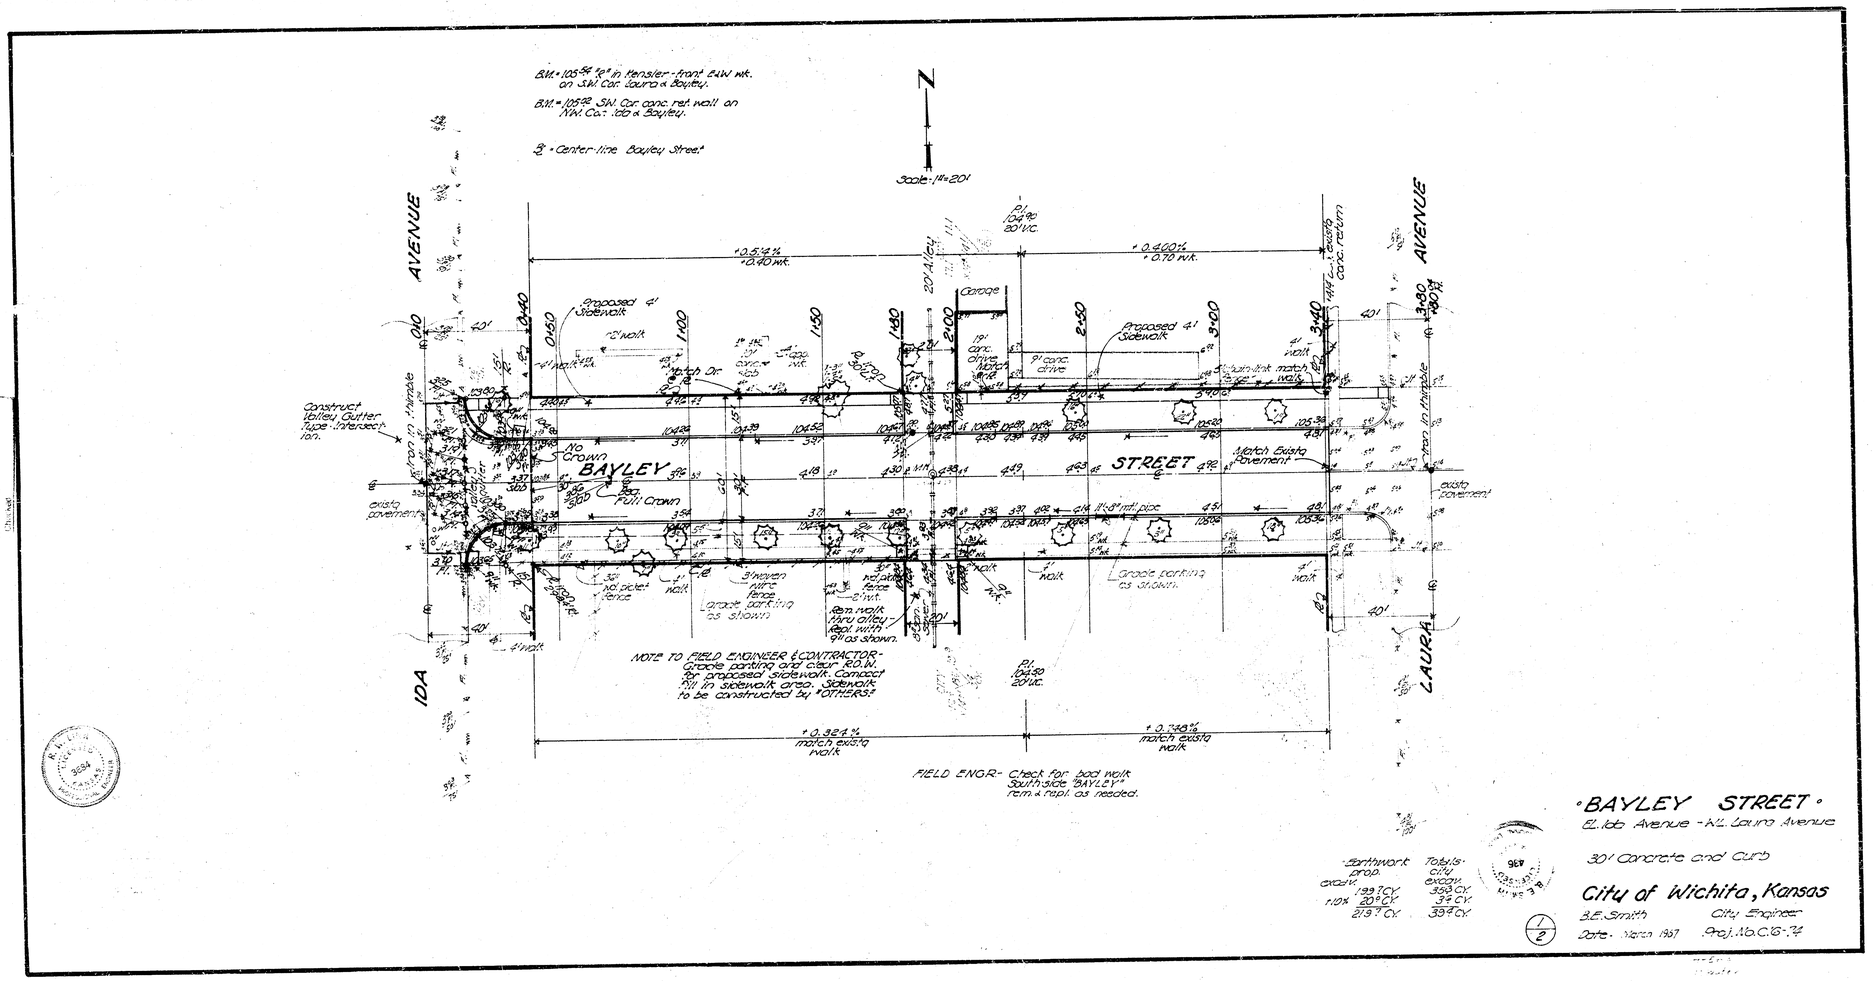

Earthwork prop.		Totals: city
excav.	199.7 CY.	excav. 35.0 CY.
+10%	20.0 CY.	3.4 CY.
	219.7 CY.	39.4 CY.

BAYLEY STREET

El. Ida Avenue - W.L. Laura Avenue

30' Concrete and Curb

City of Wichita, Kansas

B.E. Smith — City Engineer

Date: March 1967 — Proj. No. C.16-74

1/2