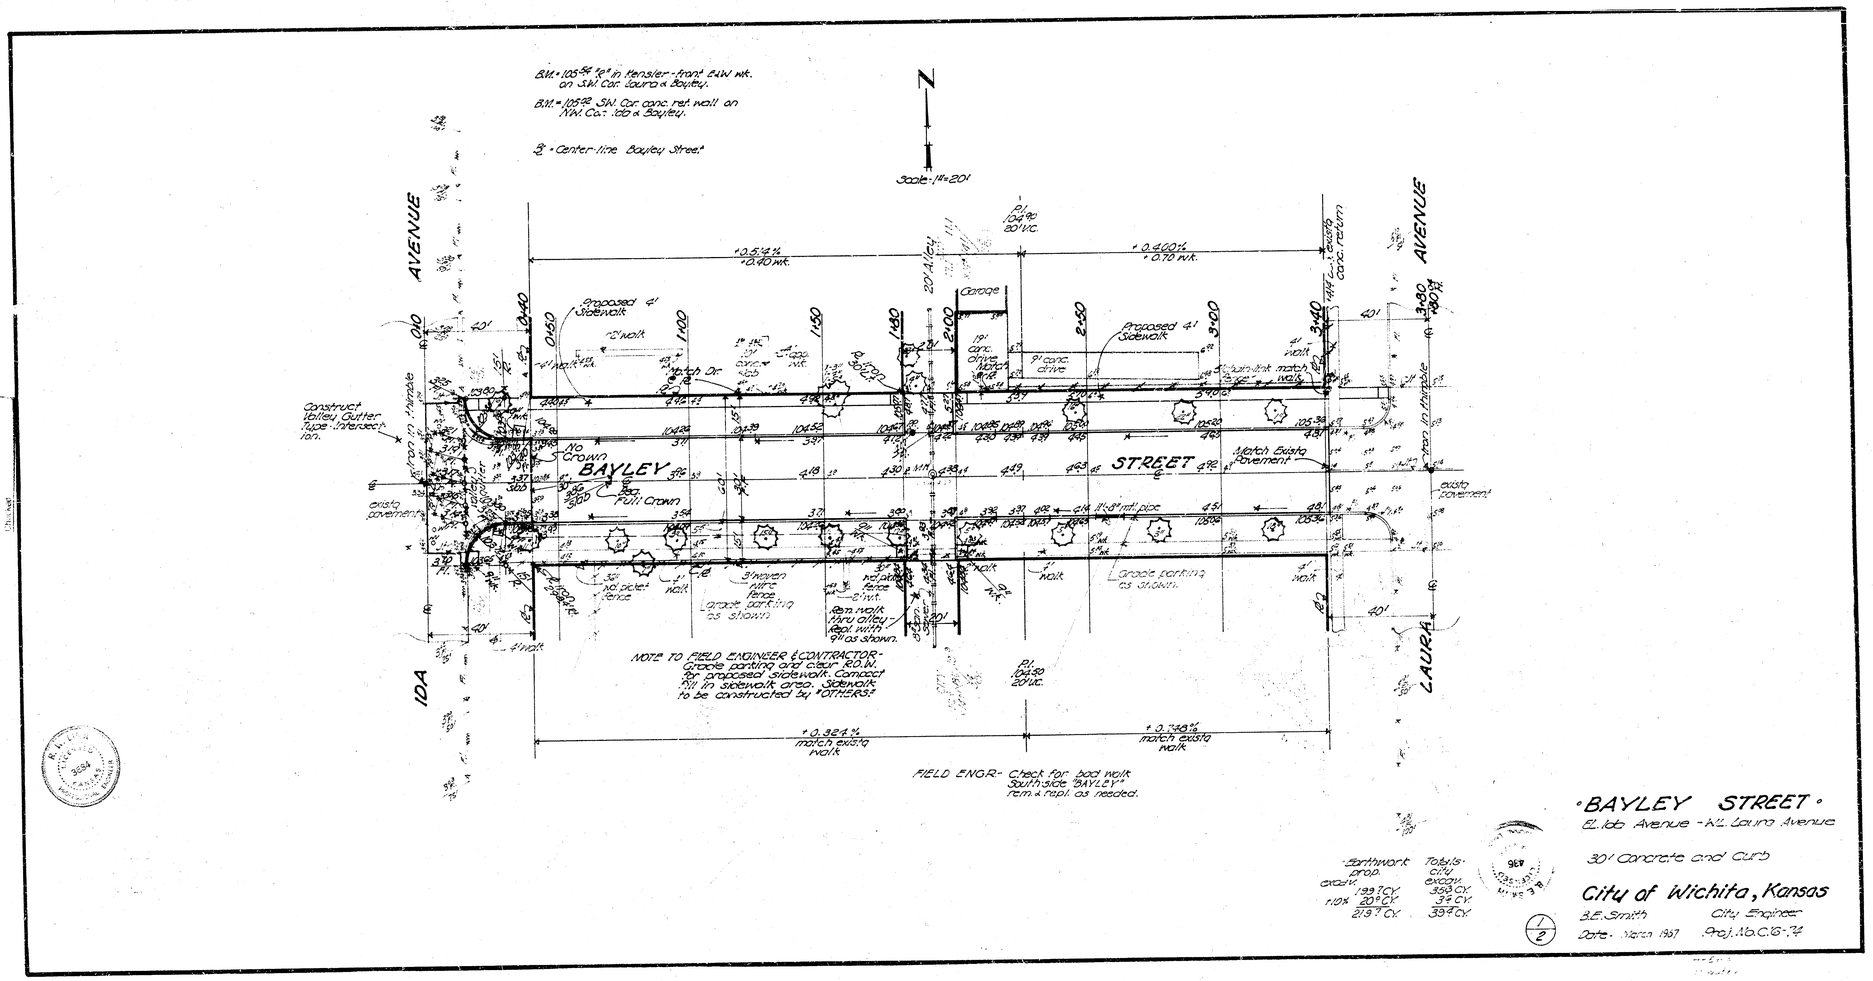

BAYLEY STREET

El. Ida Avenue - W.L. Laura Avenue

30' Concrete and Curb

City of Wichita, Kansas

B.E. Smith — City Engineer

Date: March 1967 — Proj. No. C.16-74

1/2