B. M. 106.56 "X" cut Top N. curb Bayley Approx ctr. walk North on N.E. cor. Bayley & Broadway.
B. M. 105.63 Iron in thimble on N.L. Bayley @ & Broadway. (Coming from Topeka Elev. is 106.28)
B. M. 105.87 Iron in thimble @ N.L. Bayley & & Topeka.
Baseline & Stationing on & Bayley or 30.0' South of thimble on N. ft.

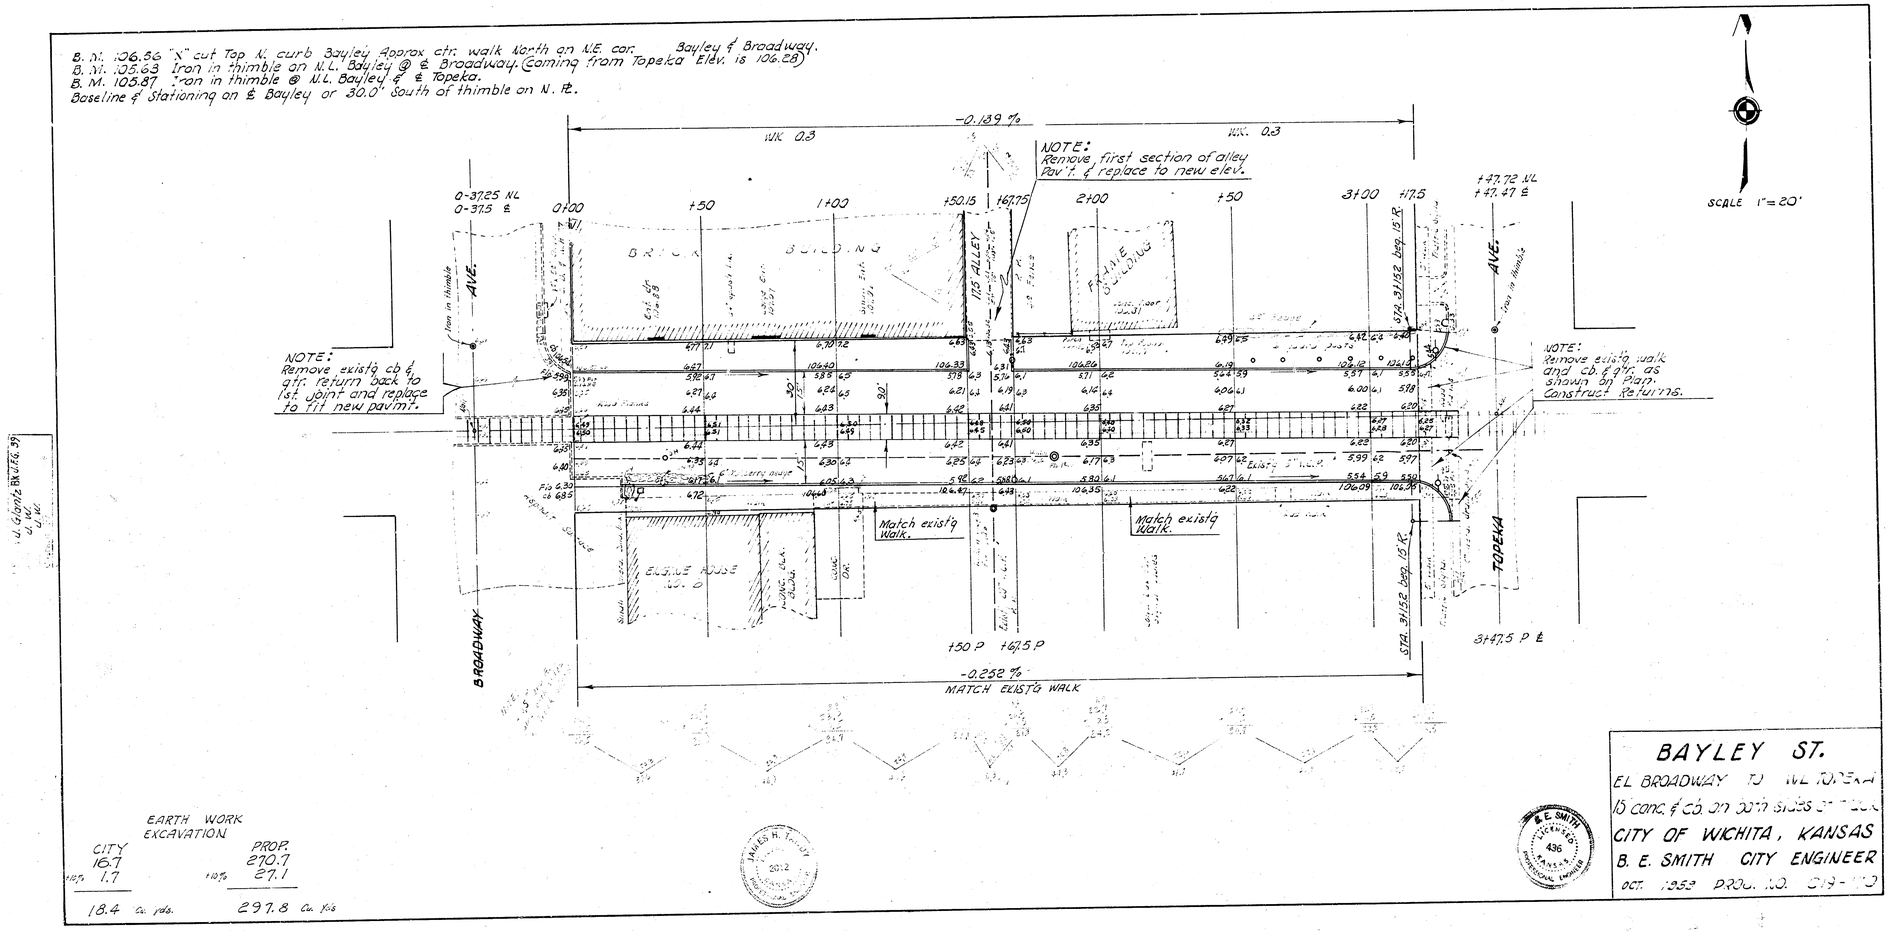

BAYLEY ST.

EL BROADWAY TO WL TOPEKA
15 conc. & cb. on both sides of Walk
CITY OF WICHITA, KANSAS
B. E. SMITH CITY ENGINEER
OCT. 1953 PROJ. NO. 219-103