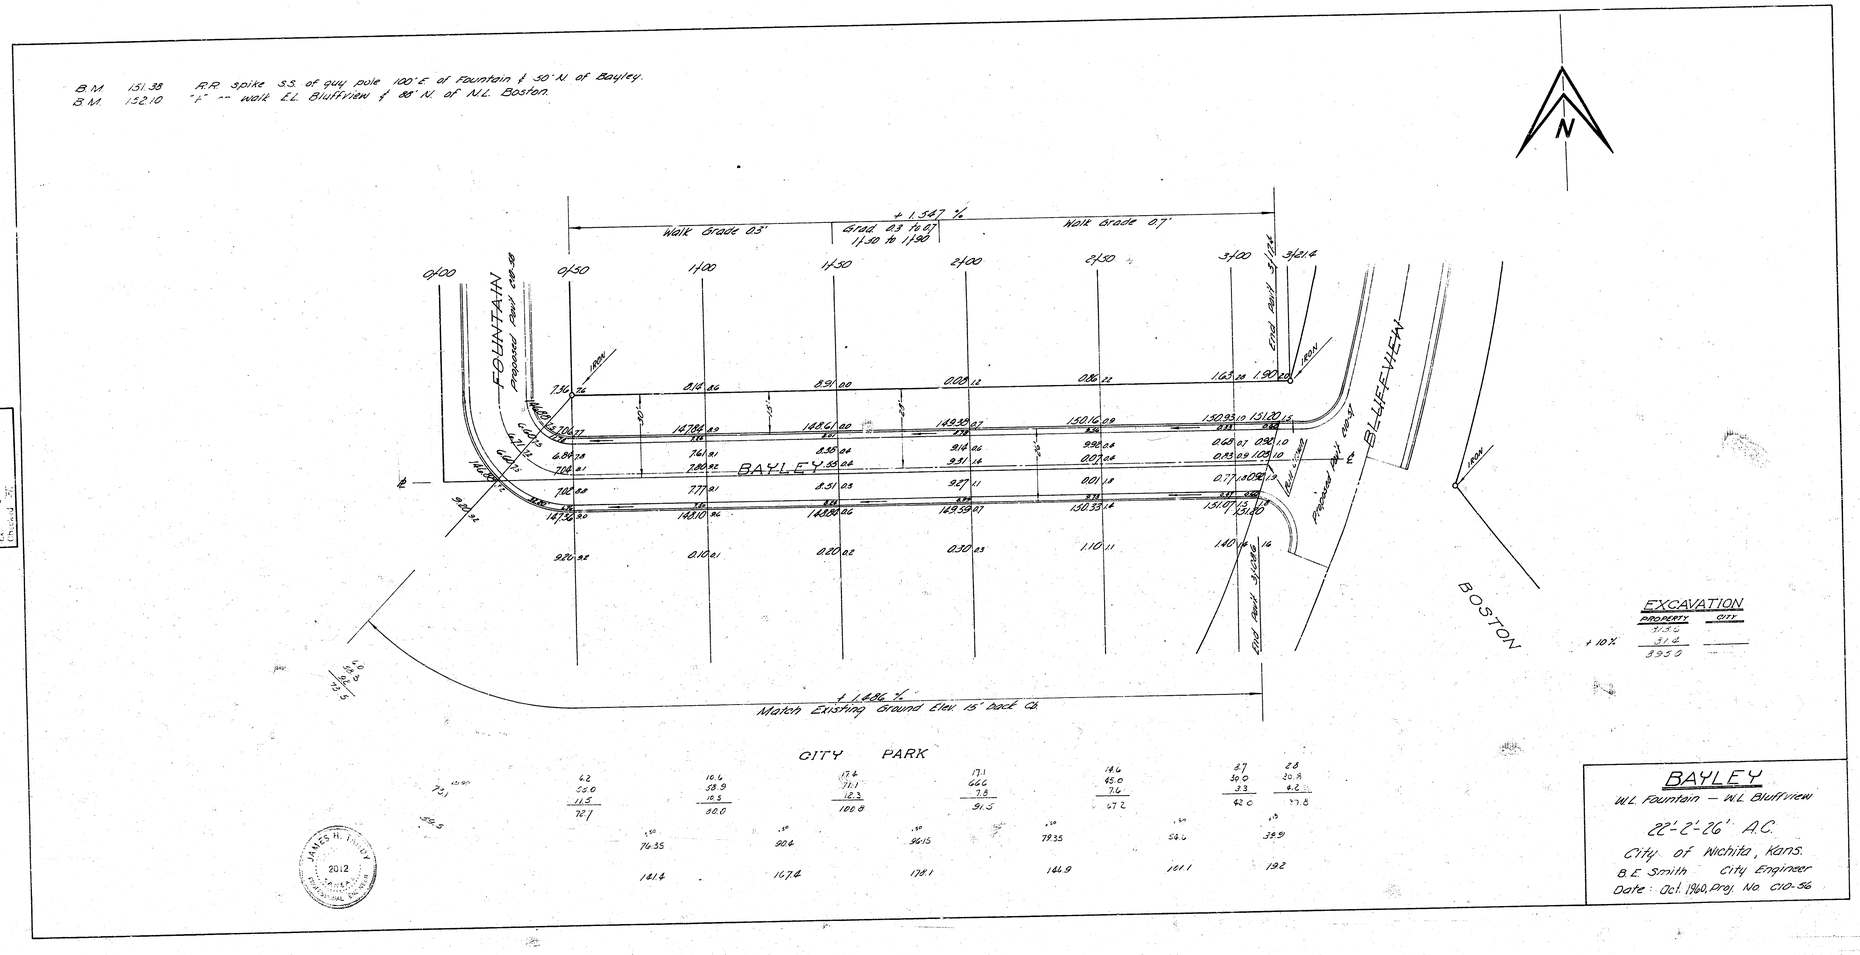

BAYLEY

W.L. Fountain — W.L. Bluffview

22'-2'-26' A.C.

City of Wichita, Kans.

B.E. Smith City Engineer

Date: Oct. 1960, Proj. No. C10-56