B.M. 1513.8 R.R. spike S.S. of guy pole 100' E. of Fountain & 50' N. of Bayley.
B.M. 1521.0 "+" -- walk E.L. Bluffview & 88' N. of N.L. Boston.

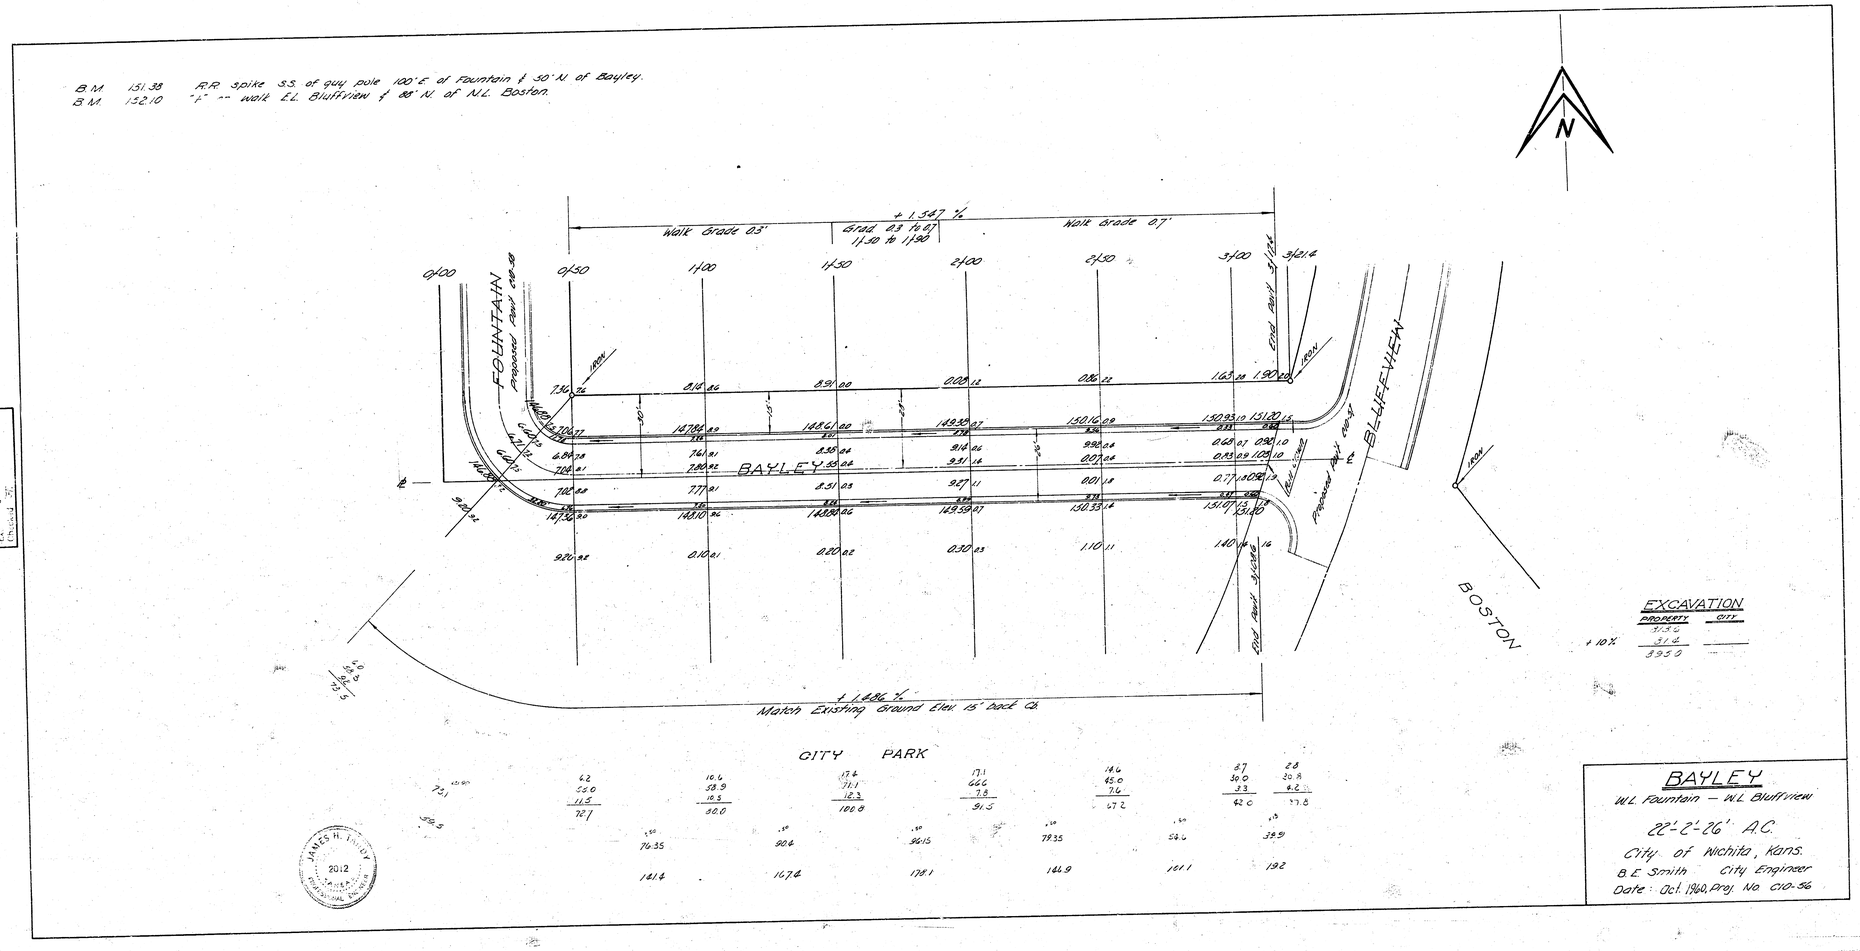

EXCAVATION	
PROPERTY	CITY
9.24	
+ 10% 3.14	
3.950	

BAYLEY

W.L. Fountain — W.L. Bluffview

22'-2'-26' A.C.

City of Wichita, Kans.

B.E. Smith City Engineer

Date: Oct. 1960, Proj. No. C10-56