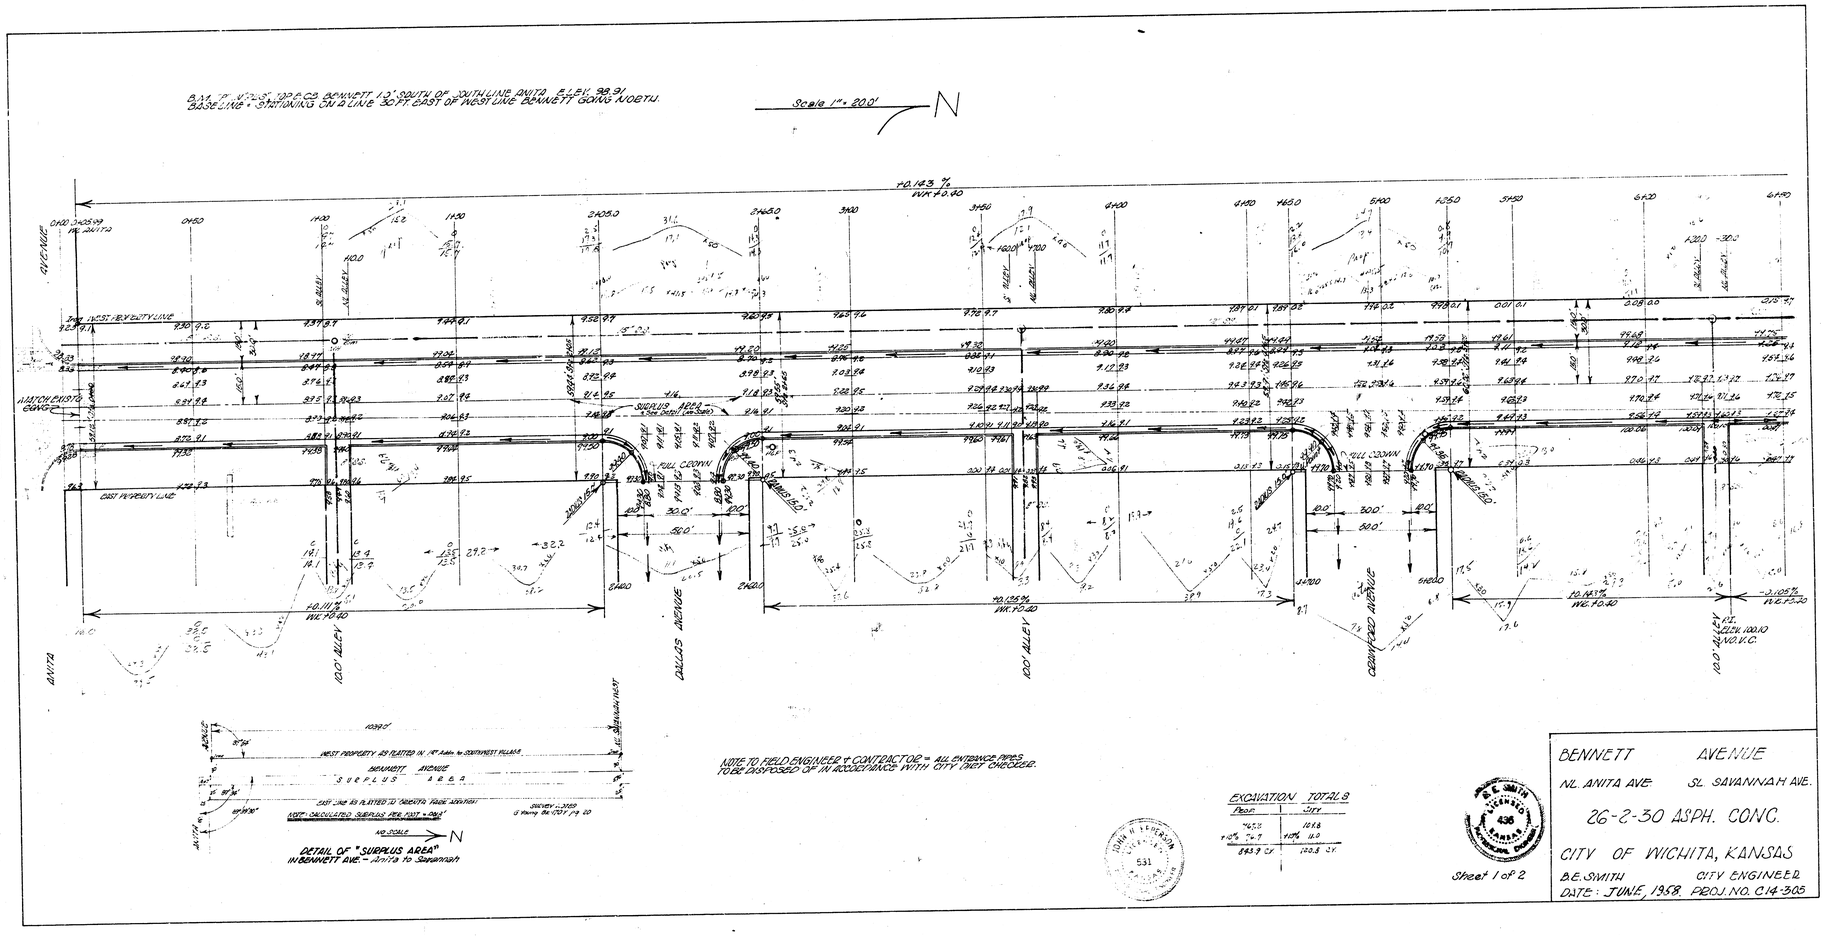

B.M. "F" 'N' PUS" TOP E.C.B. BENNETT 1.0' SOUTH OF SOUTH LINE ANITA ELEV. 98.91
BASE LINE = STATIONING ON A LINE 30 FT. EAST OF WEST LINE BENNETT GOING NORTH.
Scale 1" = 20.0'
N
+0.143 %
WK +0.40
AVENUE
ANITA
WEST PROPERTY LINE
EAST PROPERTY LINE
MATCH EXISTING CONC.
SURPLUS AREA
FULL CROWN
10.0' ALLEY
DALLAS AVENUE
CRAWFORD AVENUE
+0.111 %
WK +0.40
+0.125 %
WK +0.40
+0.143 %
WK +0.40
-0.105 %
WK +0.40
R.I. ELEV. 100.10 NO. V.C.
NOTE TO FIELD ENGINEER + CONTRACTOR = ALL ENTRANCE PIPES TO BE DISPOSED OF IN ACCORDANCE WITH CITY DIRT CHECKER.
DETAIL OF "SURPLUS AREA" IN BENNETT AVE. - Anita to Savannah
EXCAVATION TOTALS
Peak
City
Sheet 1 of 2
BENNETT AVENUE
NL. ANITA AVE. SL. SAVANNAH AVE.
26-2-30 ASPH. CONC.
CITY OF WICHITA, KANSAS
B.E. SMITH CITY ENGINEER
DATE: JUNE, 1958. PROJ. NO. C14-305

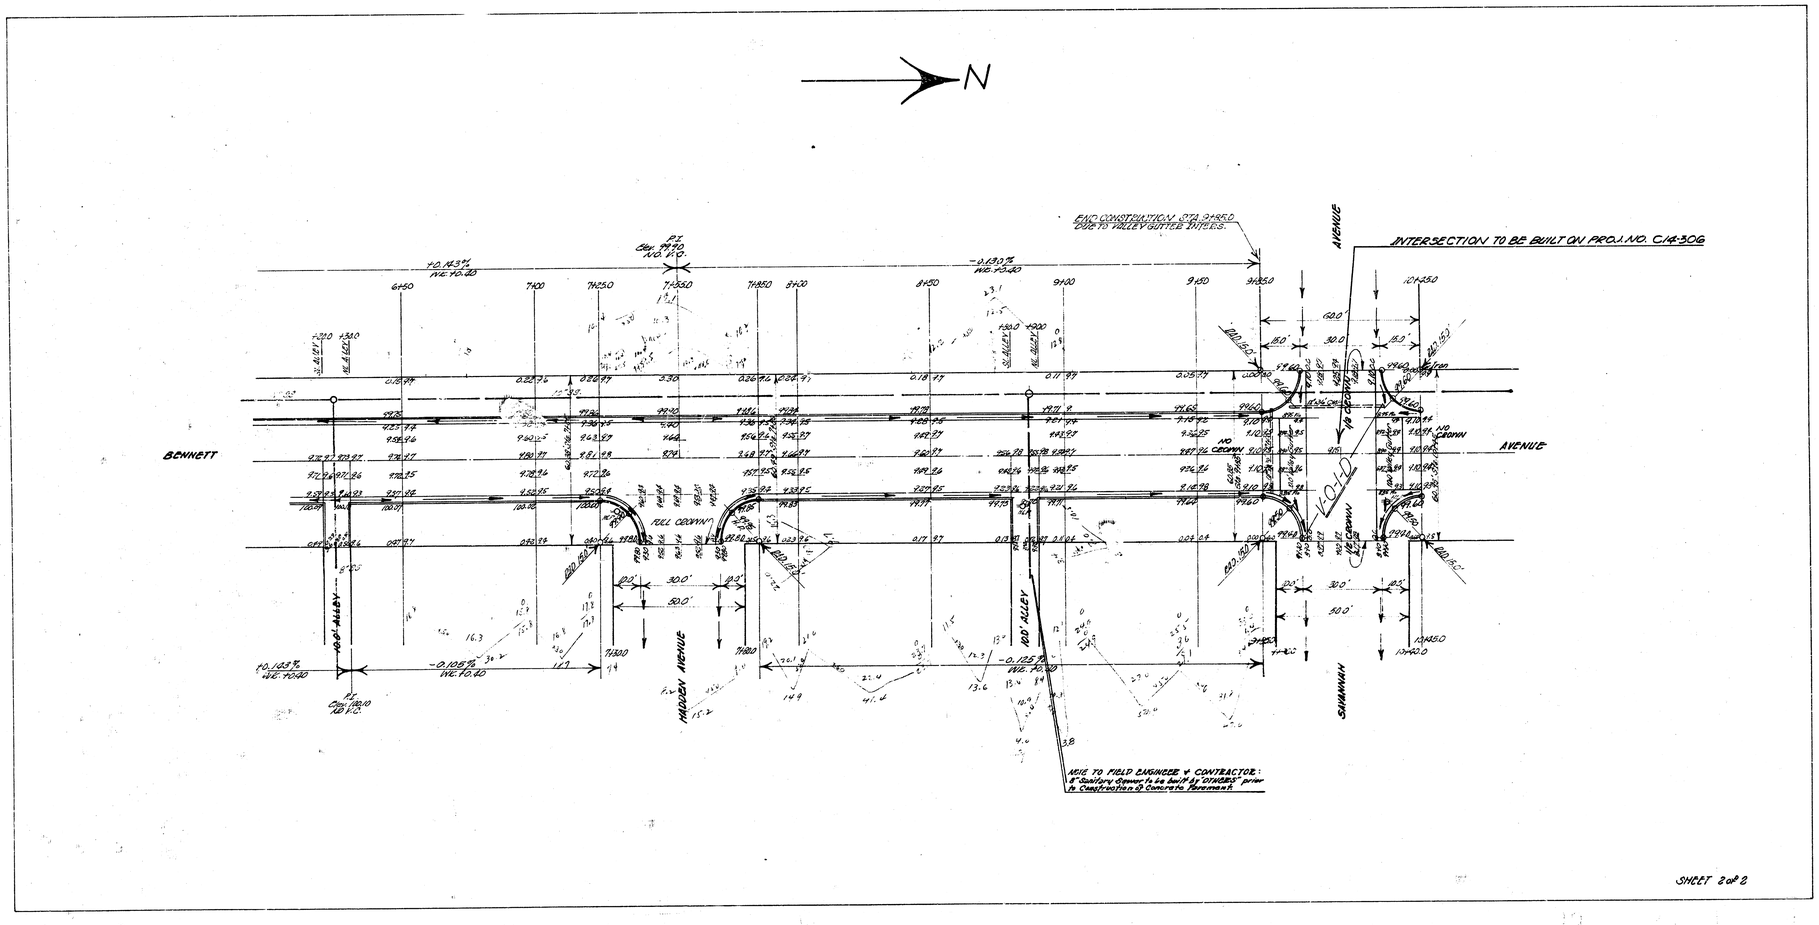
N
END CONSTRUCTION STA. 9+85.0 DUE TO VALLEY GUTTER INTERS.
INTERSECTION TO BE BUILT ON PROJ. NO. C14-306
AVENUE
BENNETT
AVENUE
FULL CROWN
NO CROWN
HADDEN AVENUE
SAVANNAH
NOTE TO FIELD ENGINEER + CONTRACTOR:
8" Sanitary Sewer to be built by "OTHERS" prior to Construction of Concrete Pavement.

SHEET 2 of 2