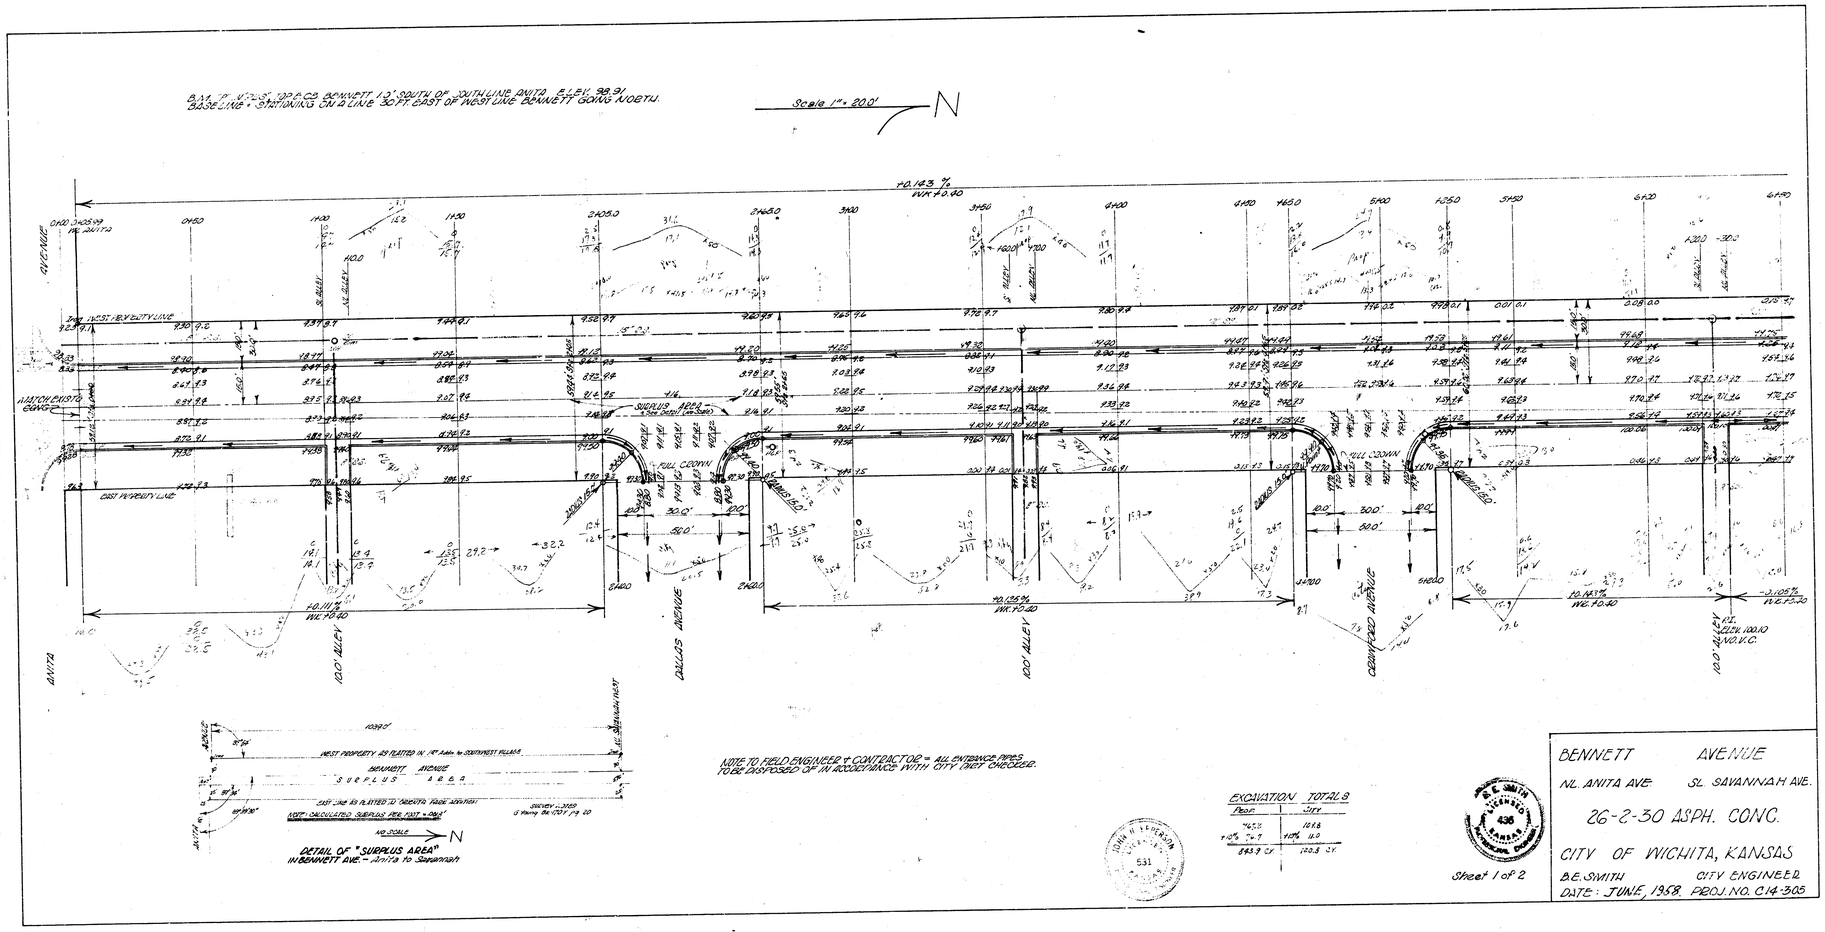
B.M. "B" W.S.-S. 100 P.C.B. BENNETT 1.2' SOUTH OF SOUTH LINE UNITD. ELEV. 99.91
BASE LINE + STATIONING ON ℄ LINE 30 FT EAST OF WEST LINE BENNETT GOING NORTH.
Scale 1" = 20.0'
N
+0.143 %
WK +0.40
ANITA
10.0' ALLEY
DALLAS AVENUE
CRAWFORD AVENUE
EAST PROPERTY LINE
WEST PROPERTY LINE
FULL DOWN
SURPLUS AREA
+0.111 %
WK +0.40
+0.126 %
WK +0.40
+0.143 %
WK +0.40
-0.105 %
WK +0.40
DETAIL OF "SURPLUS AREA"
IN BENNETT AVE. - Anita to Savannah
NO SCALE
N
NOTE TO FIELD ENGINEER & CONTRACTOR - ALL ENTRANCE PIPES TO BE DISPOSED OF IN ACCORDANCE WITH CITY DIRT CHECKLIST.
EXCAVATION TOTALS
Peak
Cu.Yd.
+0.143 %
+0.126 %
+0.111 %
643.9 C.Y.
10.8
11.0
10.0
100.8 C.Y.
JOHN H. FERGUSON
531
B.E. SMITH
436
KANSAS
PROFESSIONAL ENGINEER
Sheet 1 of 2
BENNETT AVENUE
N.L. ANITA AVE. S.L. SAVANNAH AVE.
26-2-30 ASPH. CONC.
CITY OF WICHITA, KANSAS
B.E. SMITH CITY ENGINEER
DATE: JUNE, 1958. PROJ. NO. C14-305

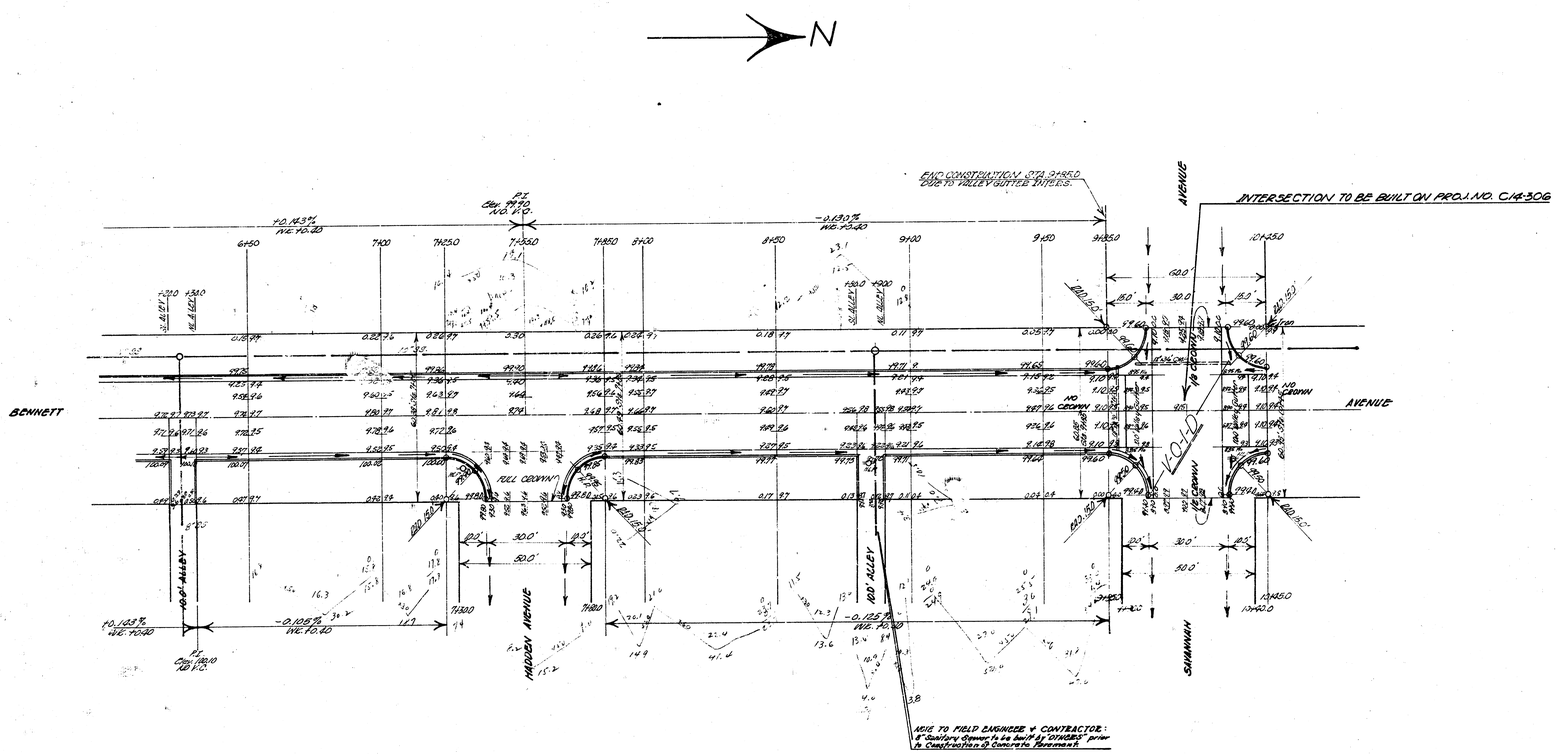
N
END CONSTRUCTION STA 9+85.0
DUE TO VALLEY GUTTER DITCHES.
INTERSECTION TO BE BUILT ON PROJ. NO. C14-50G
AVENUE
BENNETT
AVENUE
FULL CROWN
NO CROWN
NO CROWN
FULL CROWN
100' ALLEY
HADLEY AVENUE
SHANNAN
NOTE TO FIELD ENGINEER & CONTRACTOR:
8" Sanitary Sewer is to be built by "OTHERS" prior to Construction of Concrete Pavement.

SHEET 2 of 2