

BM 100.21 'M' in Mueller fire Plug NE cor. 27th & Bennett

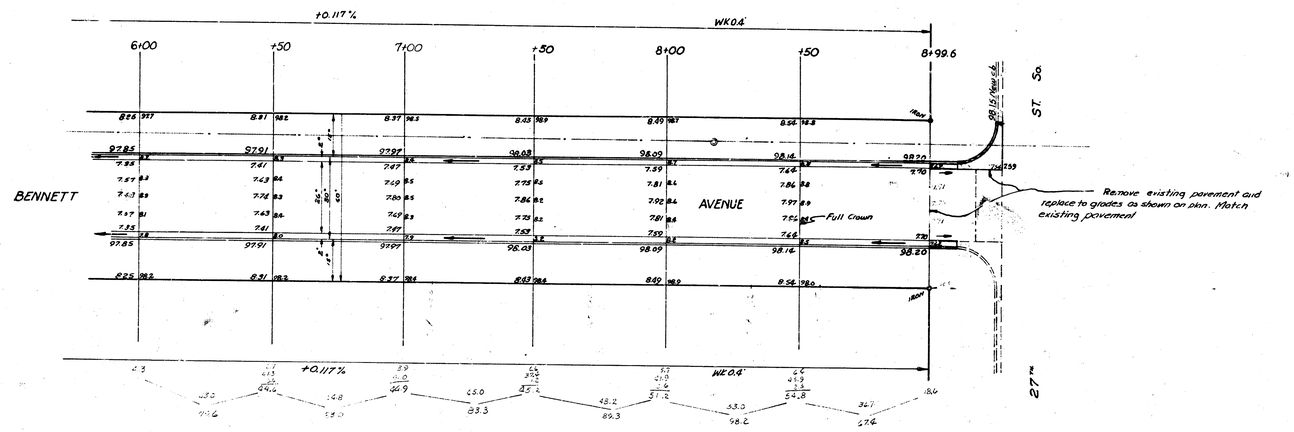

BENNETT AVENUE
NL 29th to SL 27th
Sheet 2 of 2

C14-169.

BM: 99.51 "M" in Mueller fire Plug NE cor. 29TH & Bonn.

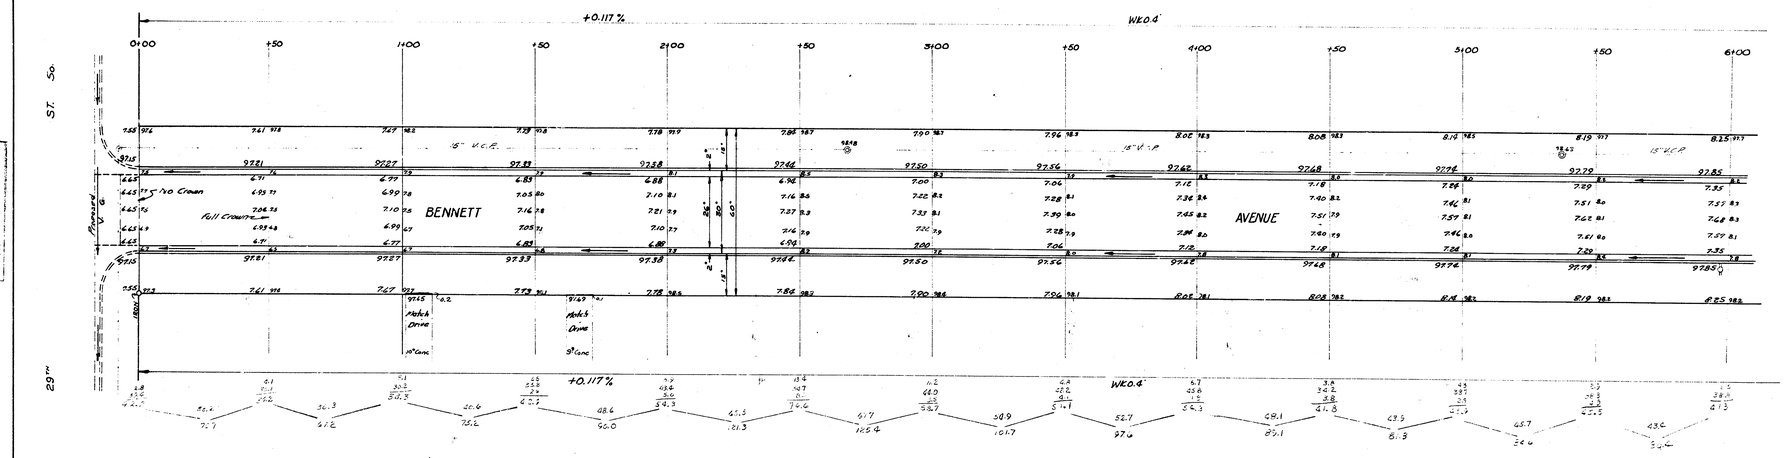

- Excavation Totals -

Property - C.Y.
1535.3 0
1+0.5
1745 C.Yds

Sheet 1 of 2.

BENNETT AVENUE

NL 29TH to SL 27TH

26-2-30A.C.

CITY OF WICHITA, KANSAS

B.E. SMITH CITY ENGINEER

PROJ. NO. C1-269