

B.M. 35.36 N.W. corner porch house on S.E. corner of Gold & 33rd St.
B.M. 34.09 N.W. corner of North house ent. walk 2' from house S.E. corner Benway & Gold
B.M. 35.38 N.E. corner conc. porch house 407 Benway
B.M. 35.47 N.W. corner conc. porch house 311 Benway

Staining from W. to E. on S. Pl.

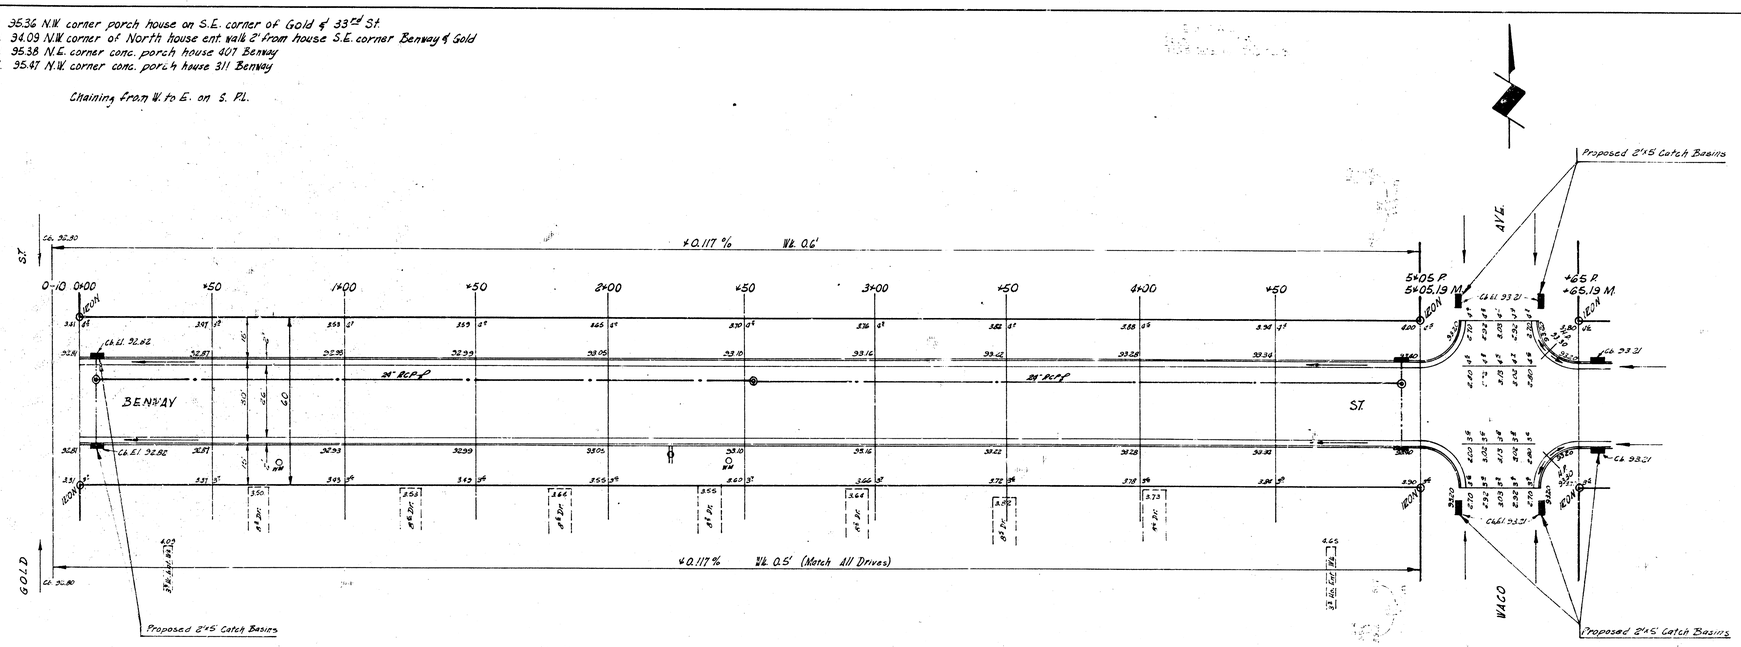

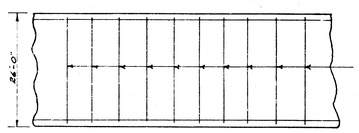


TYPICAL STEEL PATTERN
Sta. 0+00 to Sta. 5+05.19
No Scale.

1/4

B.E. SMITH
LICENSED
436
KANSAS
PROFESSIONAL ENGINEER

BENWAY ST.
E.L. GOLD - W.L. WICHITA
26-2-30 A.C.
CITY OF WICHITA, KANS.
B.E. SMITH — CITY ENGINEER
SEPT. 1956 — PROJ. NO. C14-79

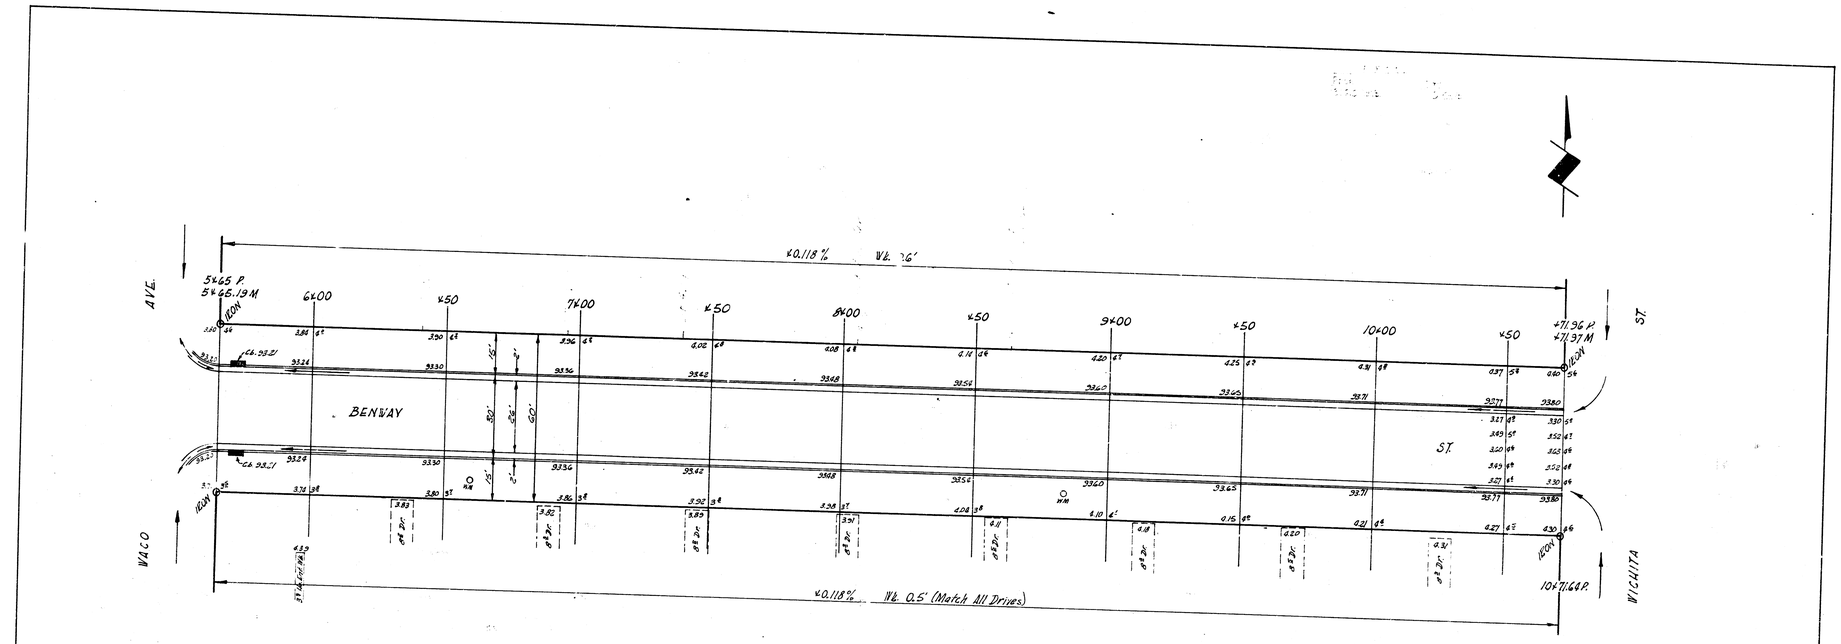

2/4

BENWAY ST.
PROJ. NO. C14-7.9