
B.M. 32.68 Top of collar on sillcock face of House #1208 E. Alturas.
Station ing on S.R.

NOTE
Excavation from this project to be used for fill on Berkeley, Proj. No. C14-84

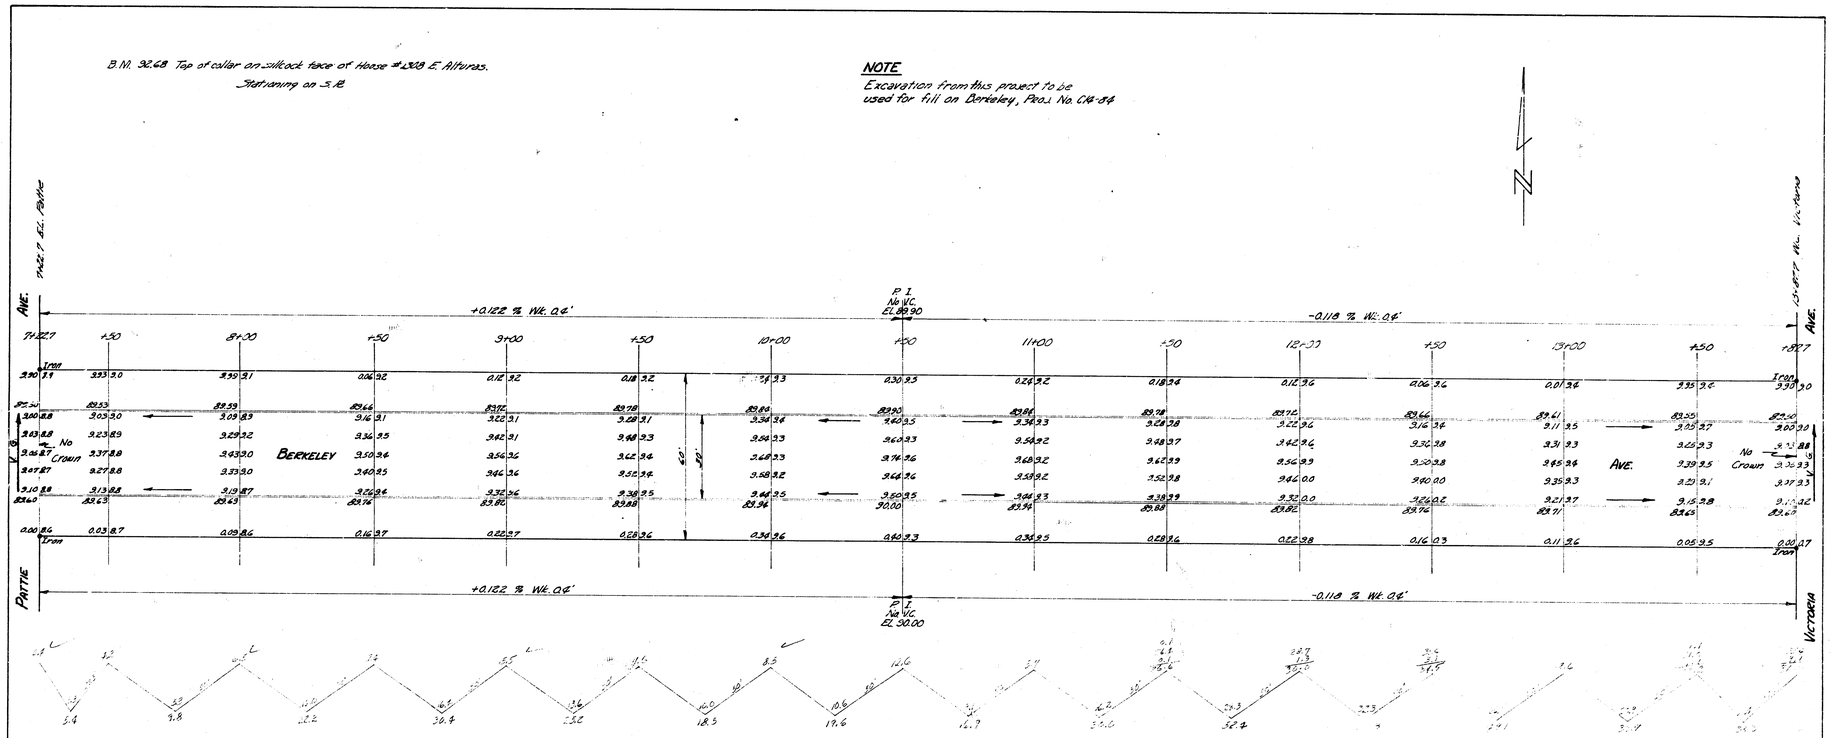

BERKELEY
E.L. PATTIE TO W.L. VICTORIA
30' CONC. & C.B.
CITY OF WICHITA KANSAS
B. E. SMITH — CITY ENGINEER
JULY 1954 — PROJ. No. C14-85