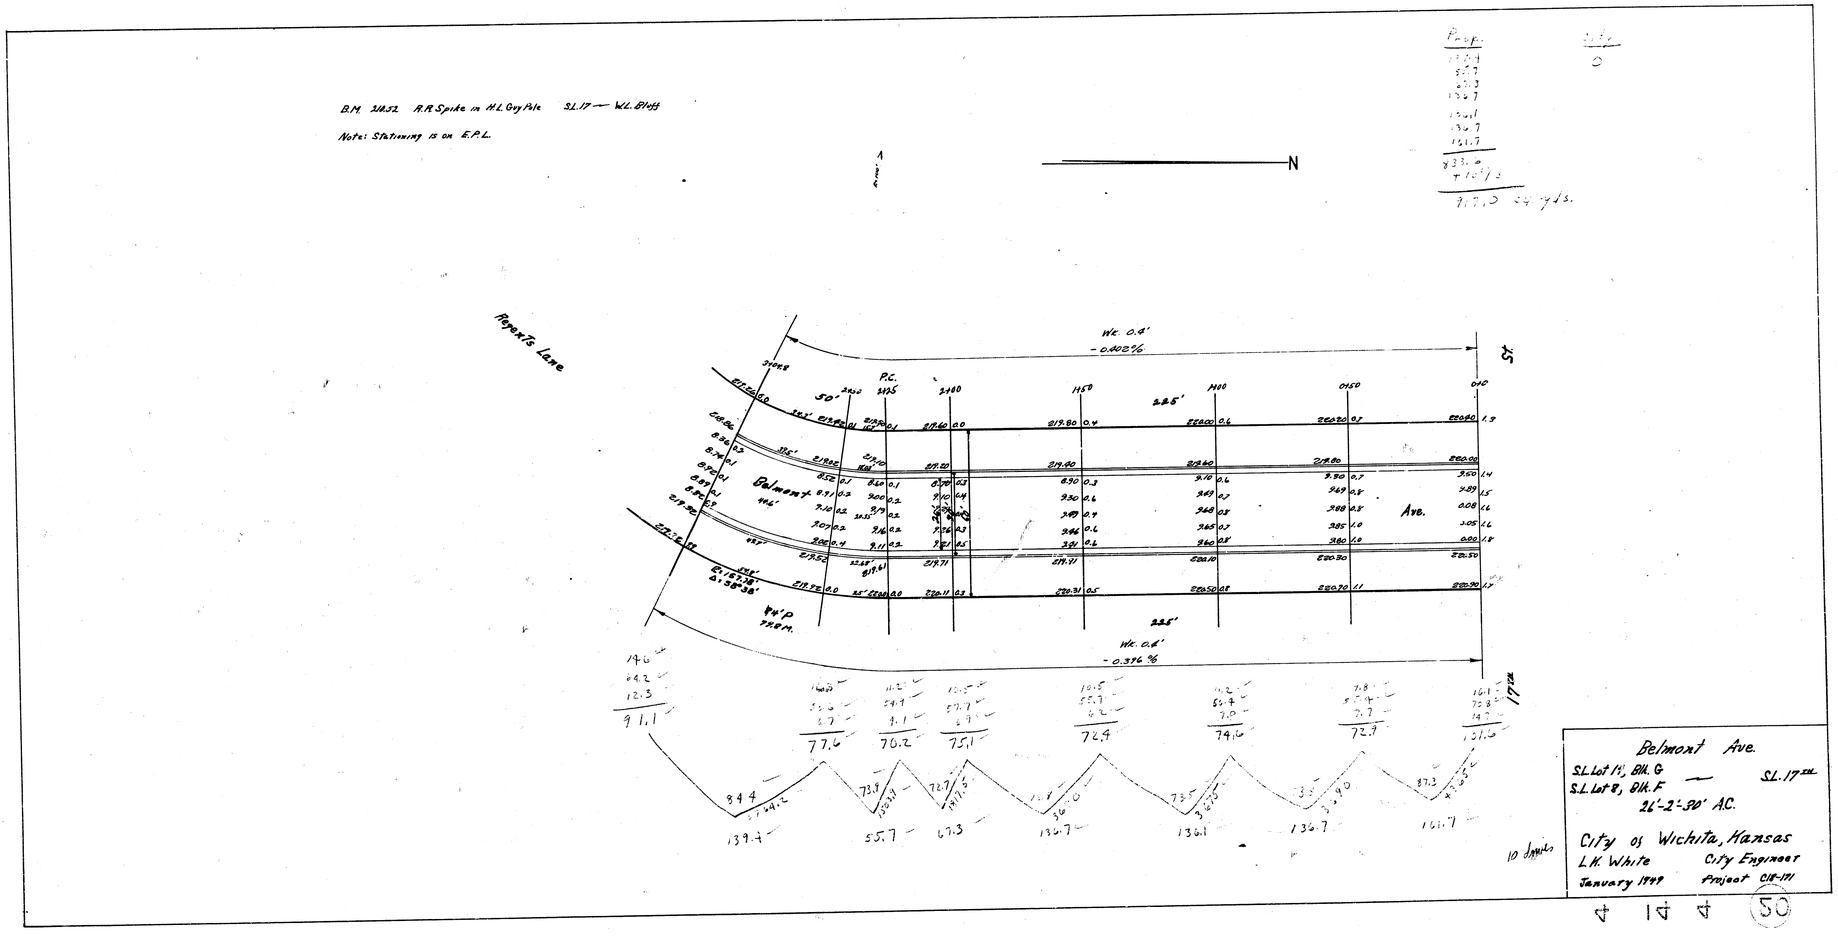
B.M. 21852 R.R. Spike in H.L. Guy Pole SL.17 — W.L. Bluff
Note: Stationing is on E.P.L.
N
Regents Lane
Belmont Ave.
Wk. 0.4'
-0.402%
-0.396%
P.C.
225'
50'
17th St.
Belmont Ave.
S.L. Lot 14, Blk. G
S.L. Lot 8, Blk. F
SL. 17th
26'-2'-30' A.C.
City of Wichita, Kansas
L.K. White
City Engineer
January 1949
Project C18-171
10 Inches

4 14 4 50