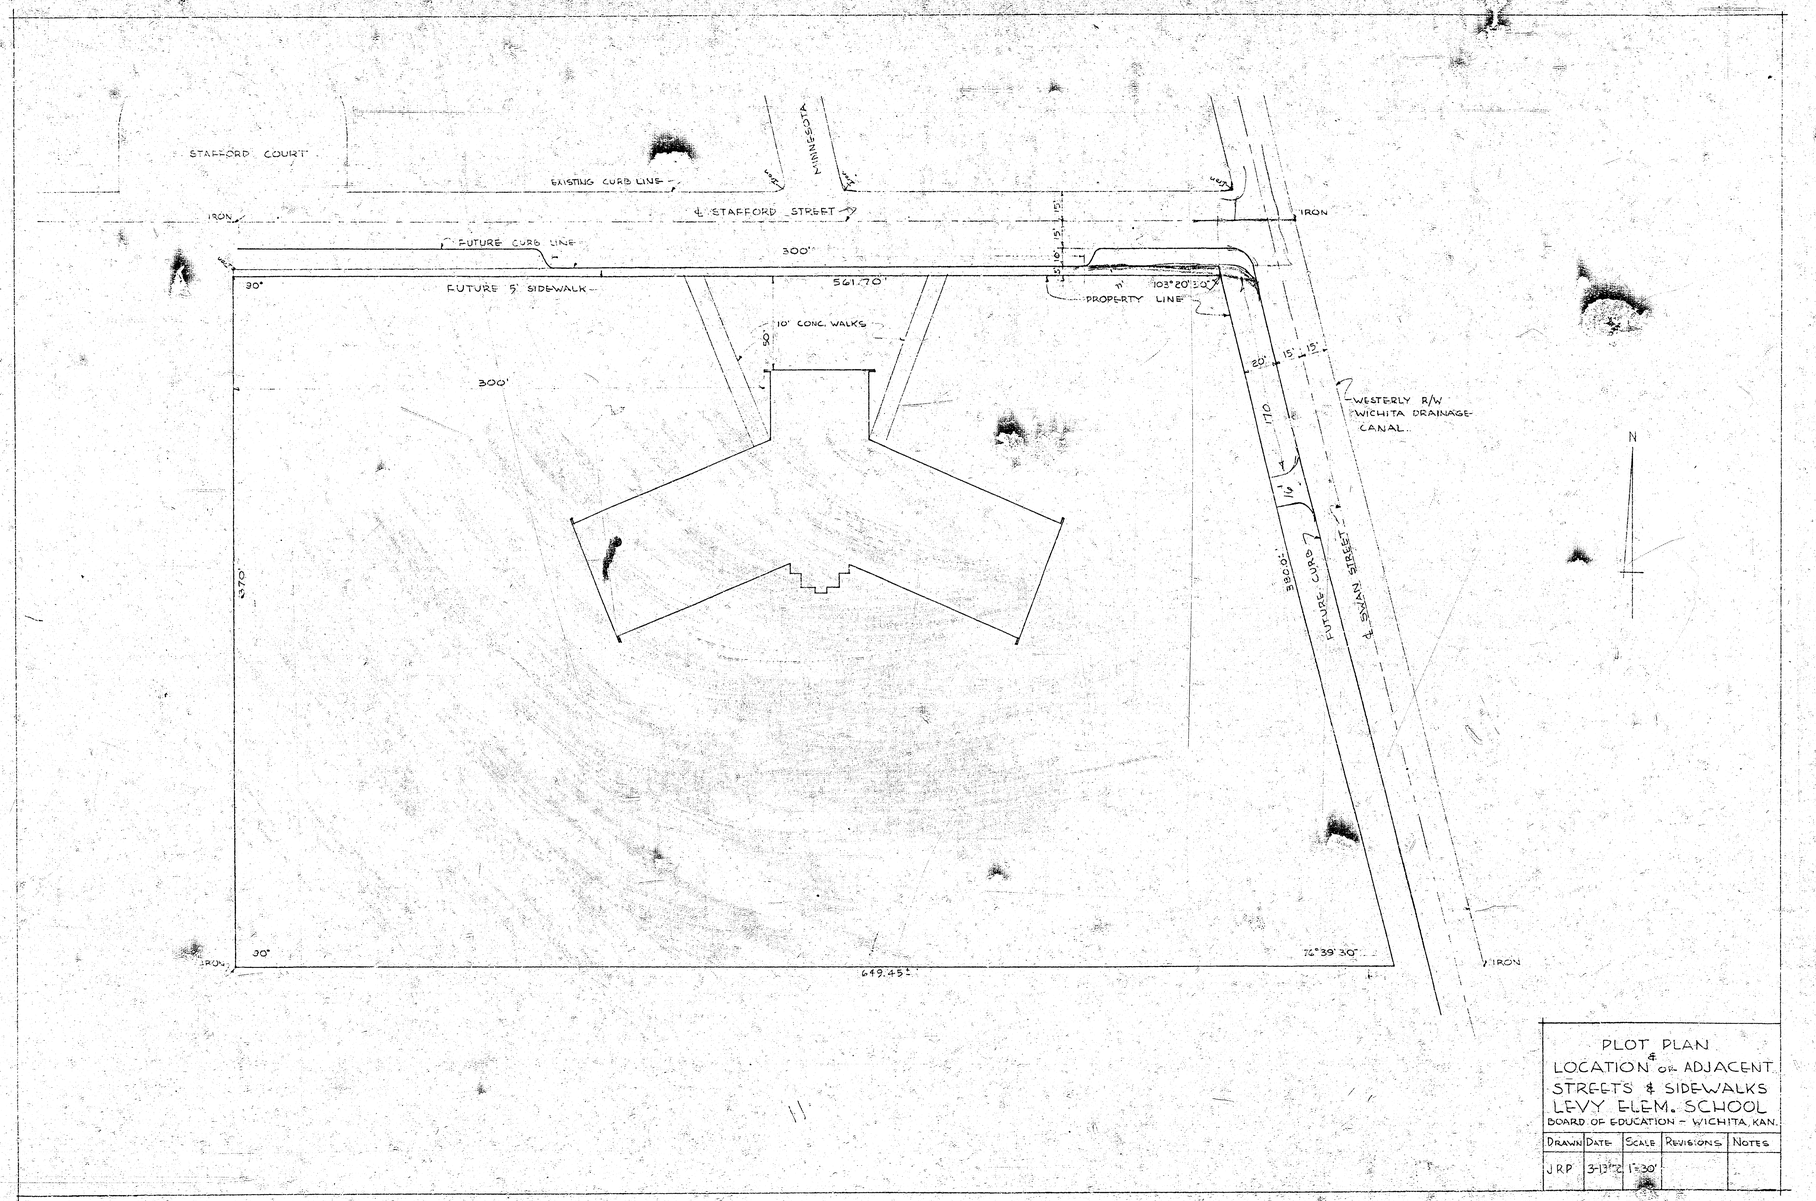


PLOT PLAN
LOCATION OF ADJACENT
STREETS & SIDEWALKS
LEVY ELEM. SCHOOL
BOARD OF EDUCATION - WICHITA, KAN.

Drawn	Date	Scale	Revisions	Notes
J.R.P.	3-13-72	1"=30'		