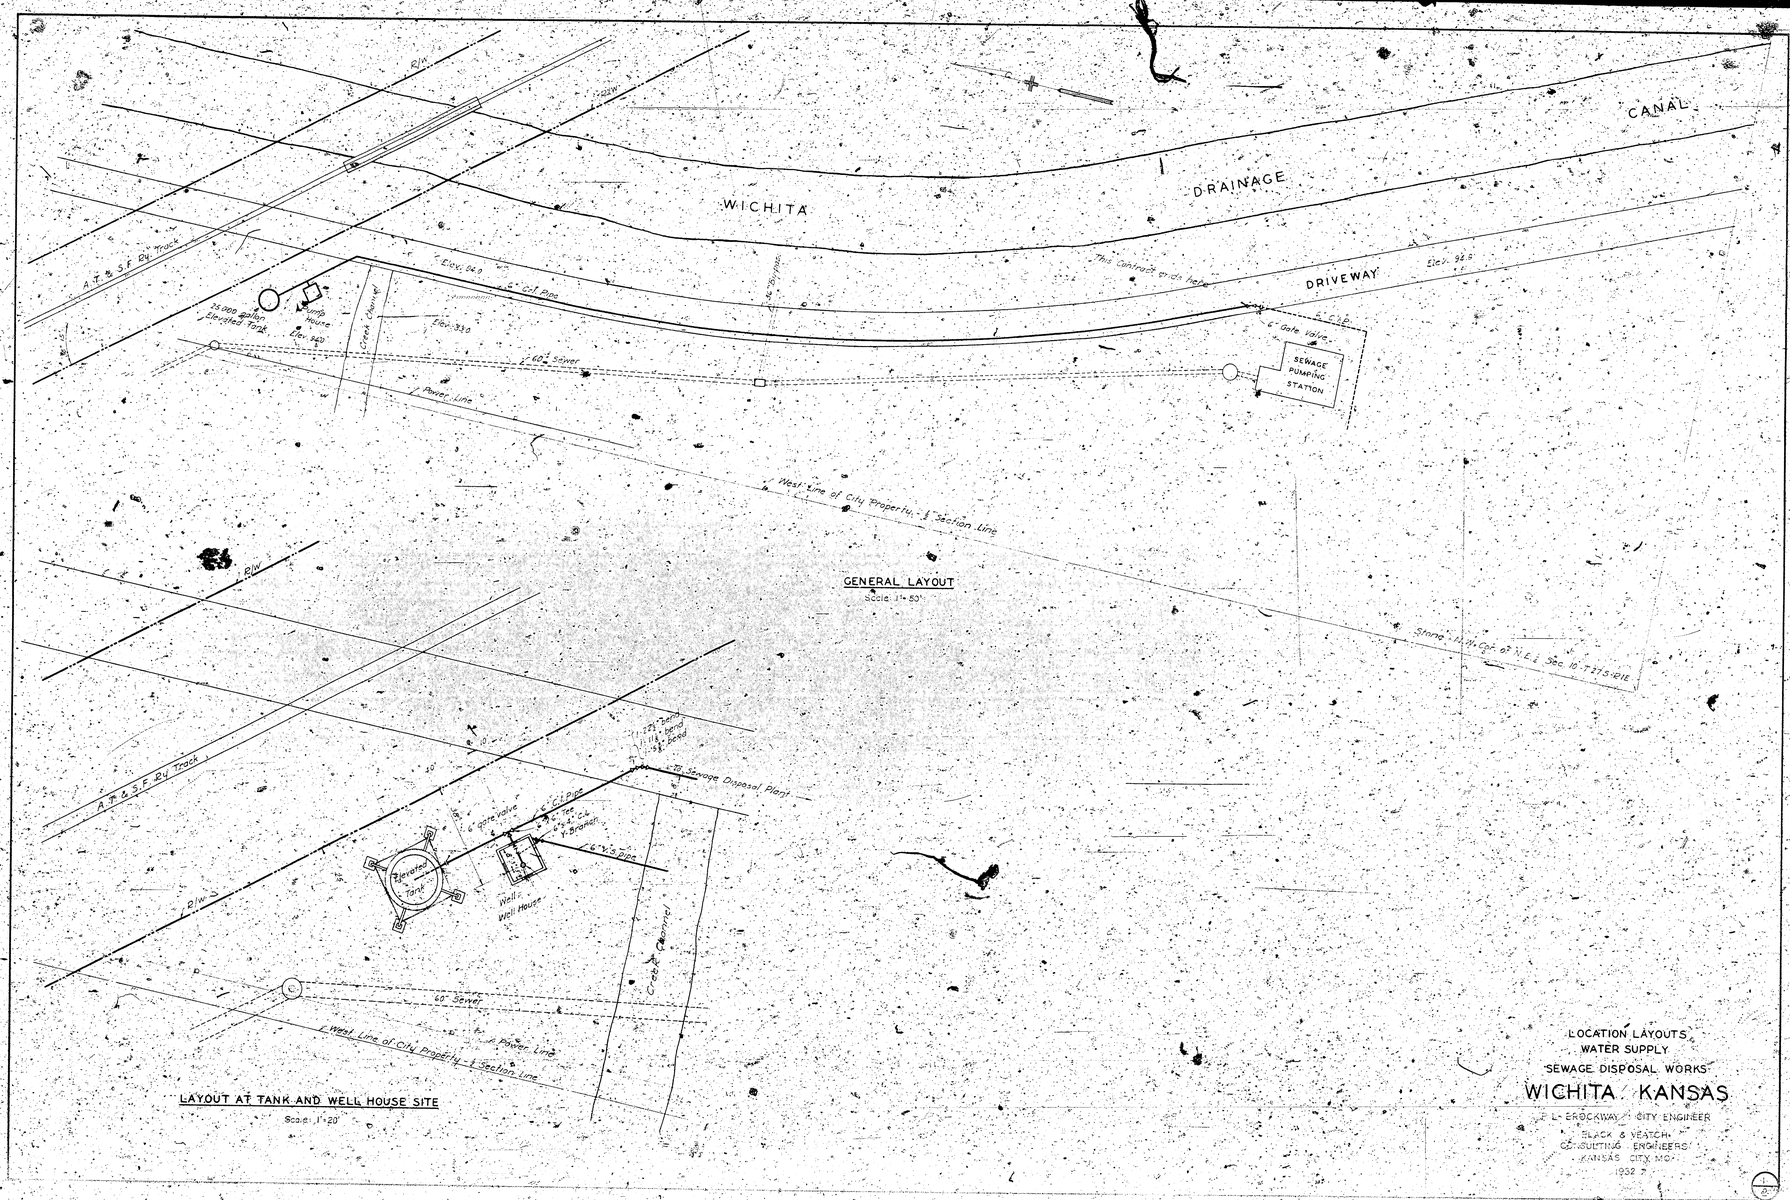


LOCATION LAYOUTS
WATER SUPPLY
SEWAGE DISPOSAL WORKS
WICHITA, KANSAS

P. L. BROCKWAY, CITY ENGINEER

BLACK & VEATCH
CONSULTING ENGINEERS
KANSAS CITY, MO.

1932

1
2

PLAN

DETAILS OF ROOF

SECTION B-B

SECTION C-C

DETAILS OF WELL SEAL

ROOF PLAN

PLATE SUPPORT

FRONT ELEVATION

SIDE ELEVATION

ROOF SLAB REINFORCING

SECTION THRU WINDOW SILL

DETAILS OF WELL HOUSE
WATER SUPPLY
SEWAGE DISPOSAL WORKS

WICHITA KANSAS

P. L. BROCKWAY CITY ENGINEER

BLACK & VEATCH
CONSULTING ENGINEERS
KANSAS CITY MO.

1932