
X Sections for drainage ditch between Builders 6TH. and Builders 8TH. Additions, and Purcells 8TH. Addition.

SHEET NO. 1 of X 3

Scale 1" = 5' Horiz.
1" = 5' Vert.

Note Book No. G6

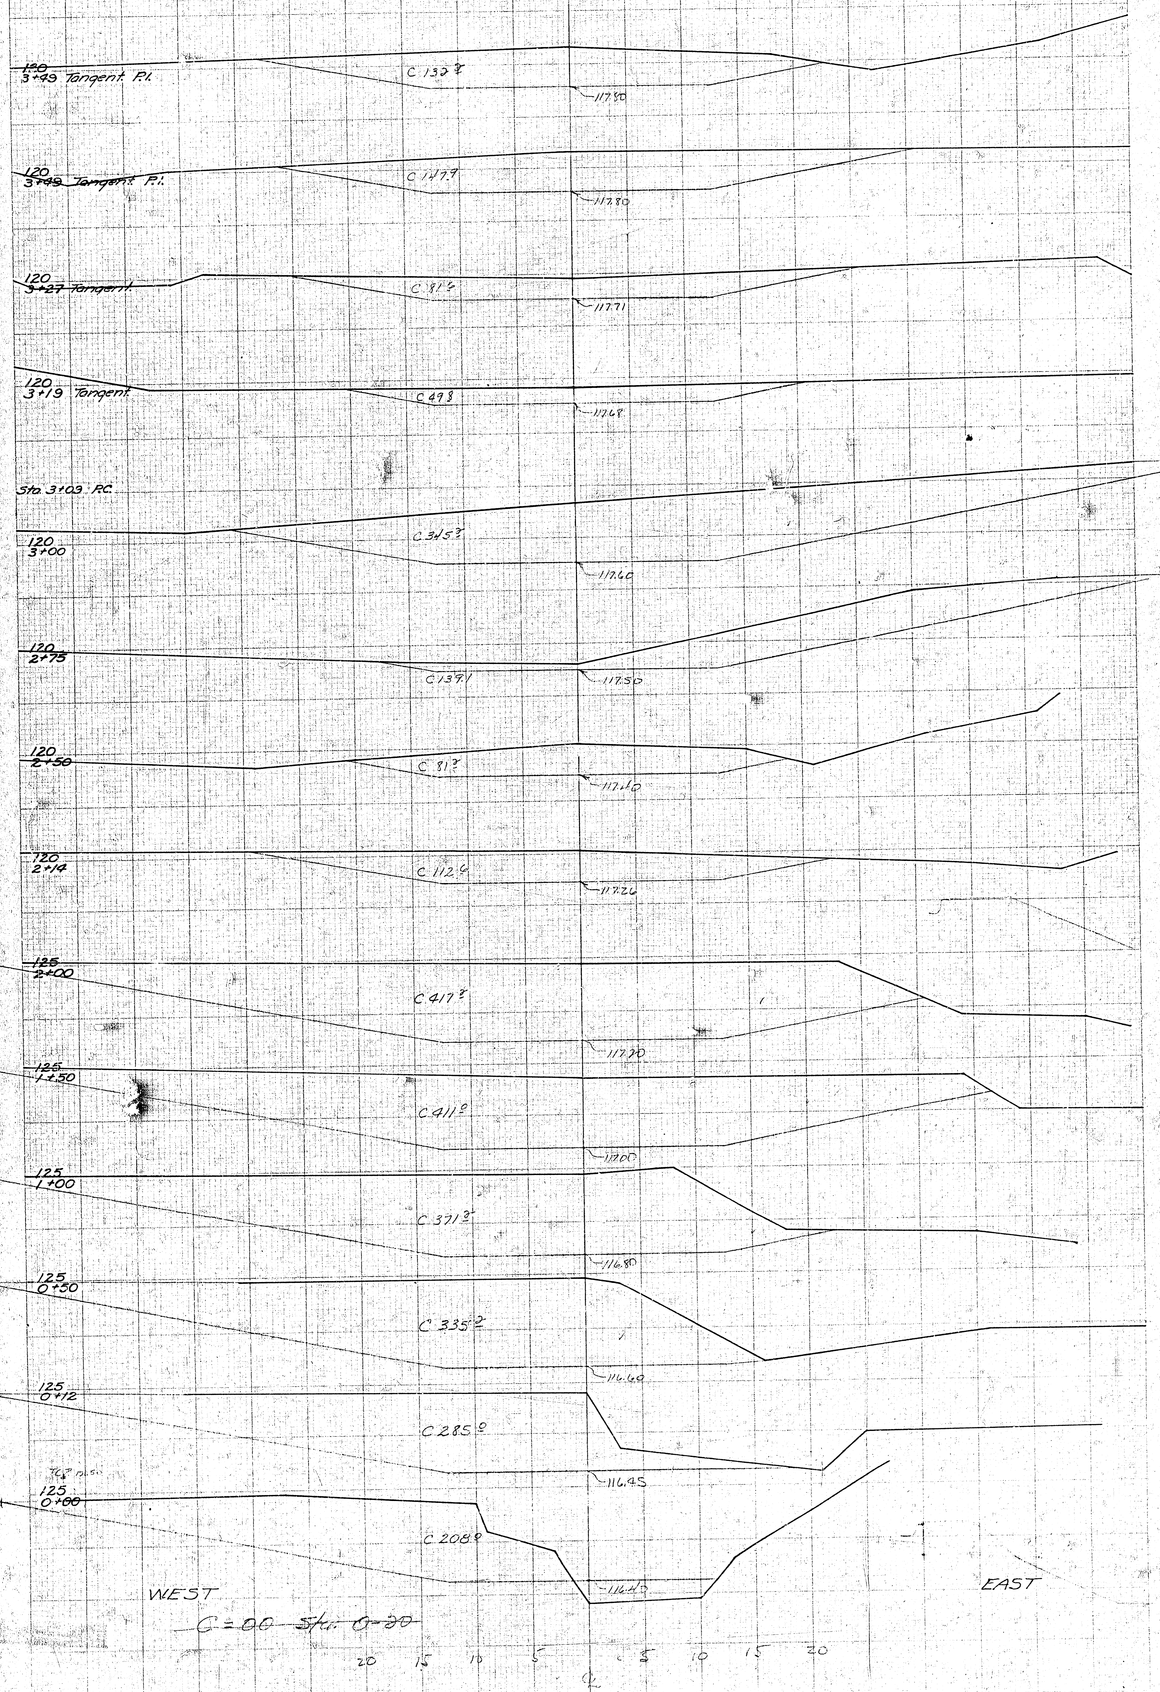


X Sections for drainage ditch between Builders 6TH and Builders 8TH Additions, and Purcells 8TH Addition.

SHEET NO. 2 OF ✱ 3

Scale 1" = 5' Horiz.
1" = 5' Vert.

Note Book No. GG

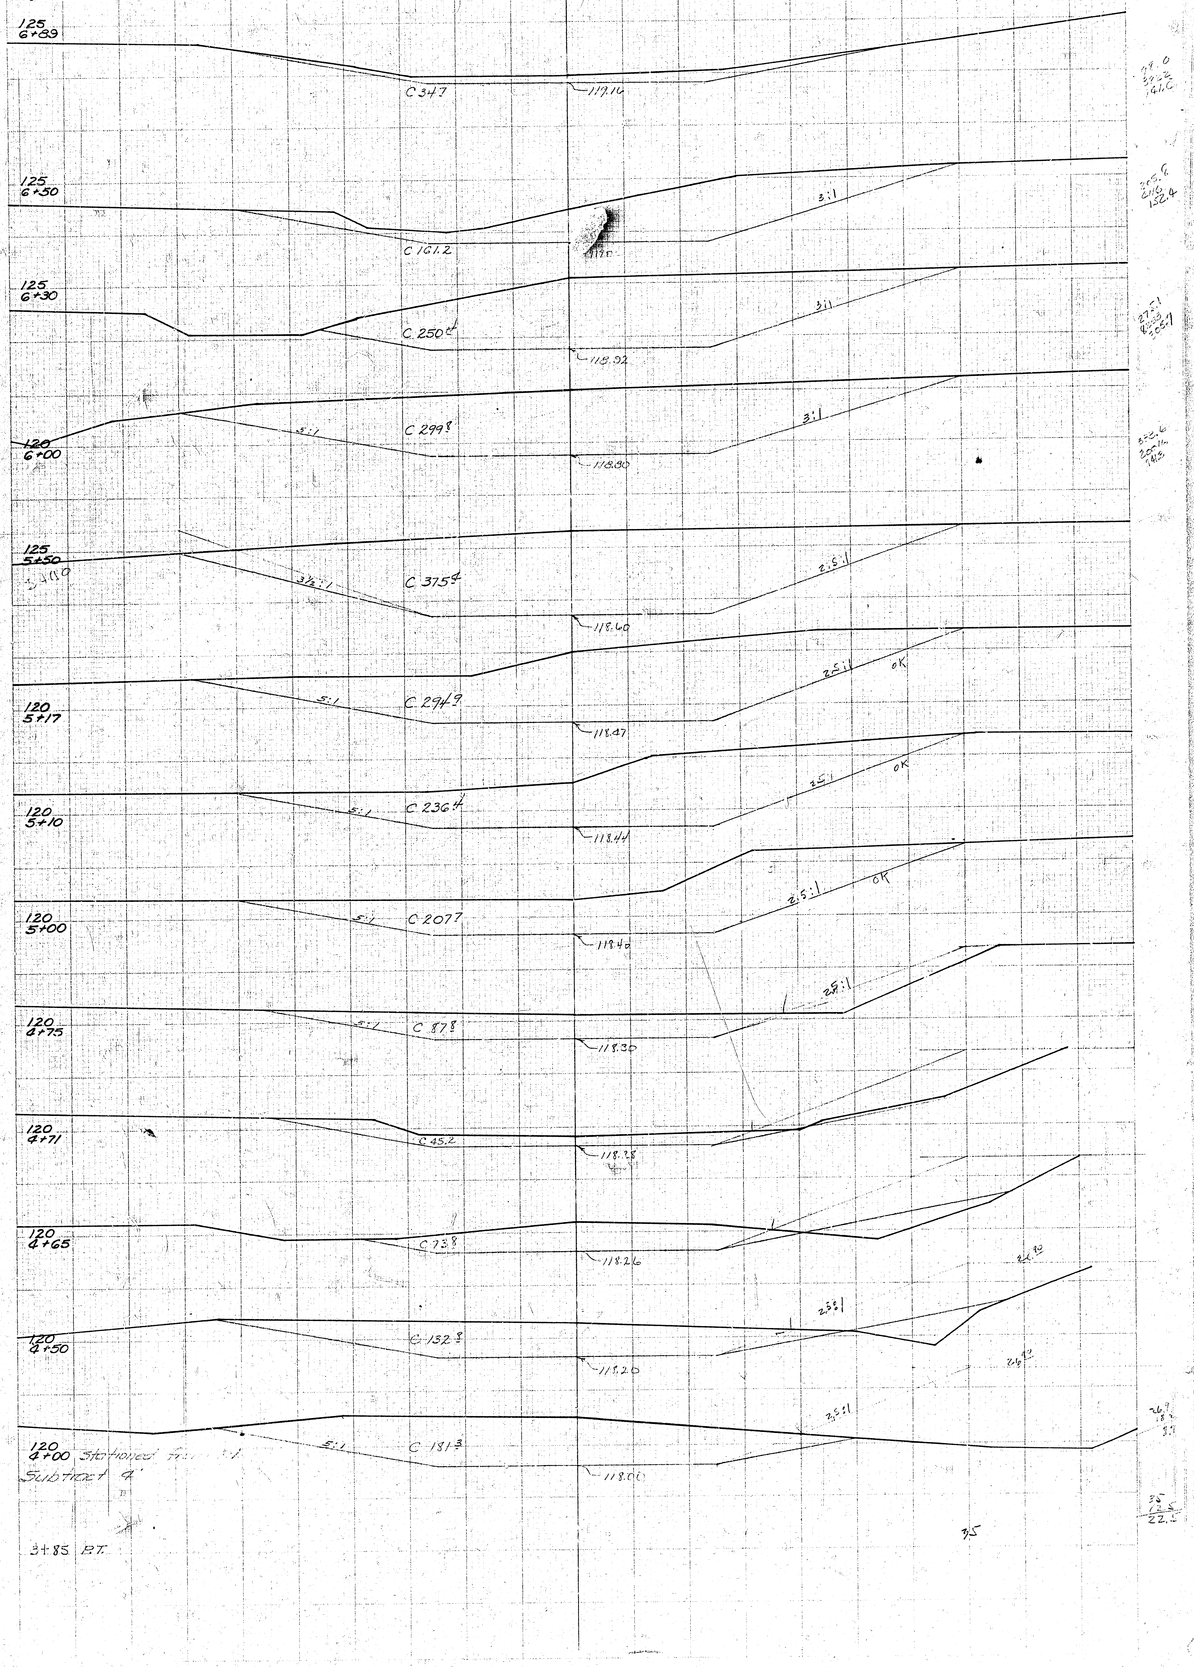

X Sections for drainage ditch between Builders 6TH. and Builders 8TH. Additions, and Purcells 8TH Addition.

SHEET NO. 3 OF 3

Scale 1" = 5' Horiz.
1" = 5' Vert.

Note Book No. S-16

