CITY PLANNING COMMISSION

PREPARED BY WORKS PROGRESS ADMINISTRATION

DRAWN BY R.E.FRIZZELLE. CHECKED BY L.K.WHITE.


SUPERVISED BY H.S.DENISON

1936 INST. MAN L. HANDLEY. SCALE 1"=100 FEET.

W. ½ N.E. ¼ SEC. 14 T. 27 S. R. 1E.

B.M.#3 NAIL IN EAST END OF SOUTH COPING OF FIRST ROAD CULVERT WEST OF CRESTWAY ON 13TH ELEV. 193.74

B.M.#4 IRON PIPE AT ℄ OF CRESTWAY AND 9TH ELEV. 201.67

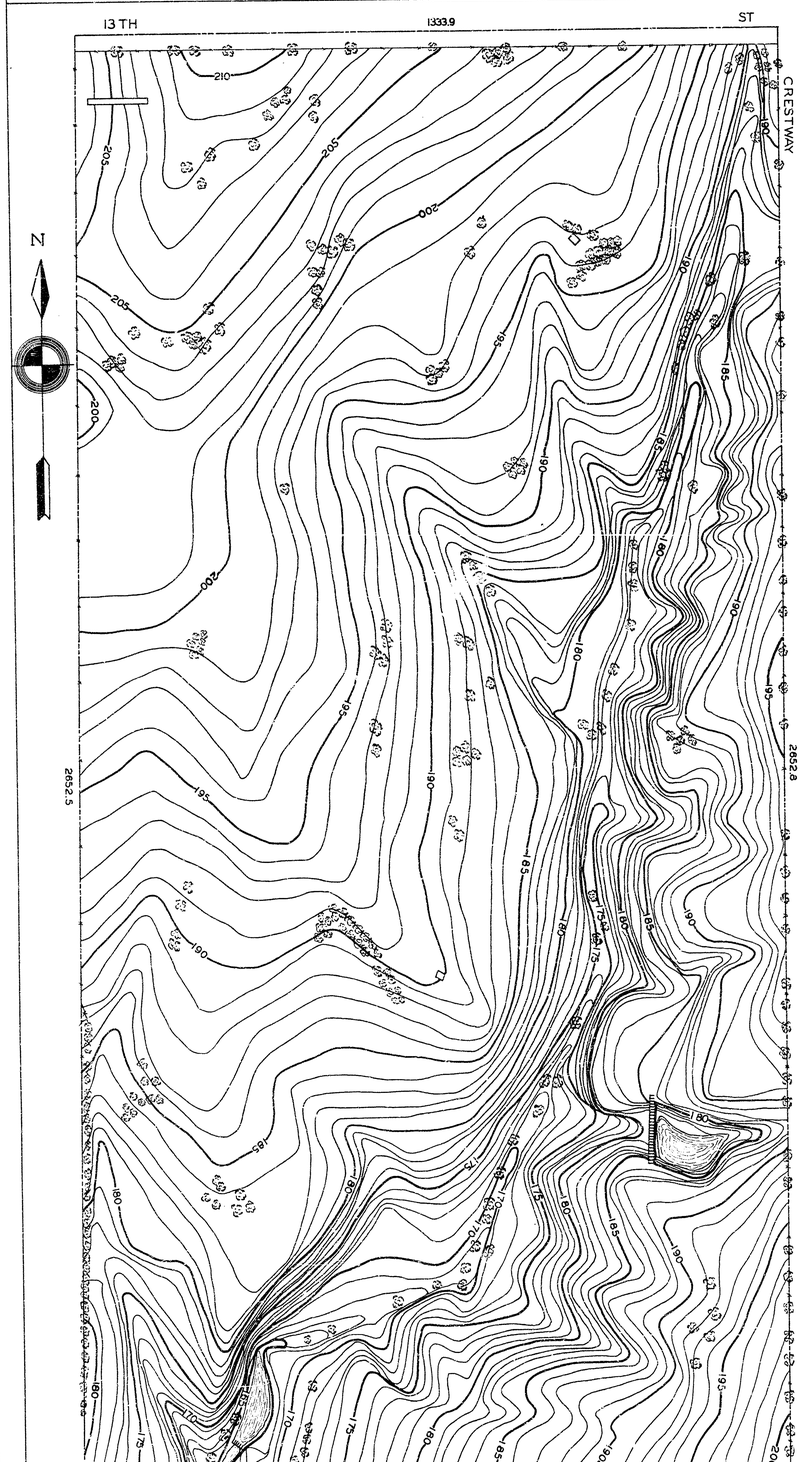

CITY PLANNING COMMISSION

PREPARED BY WORKS PROGRESS ADMINISTRATION

DRAWN BY R.E.FRIZZELLE. CHECKED BY L.K.WHITE.

SUPERVISED BY H.S.DENISON

1936 INST. MAN L. HANDLEY. SCALE 1"=100 FEET.

W.½N.E.¼SEC.14 T.27S.R.IE.

B.M.#3 NAIL IN EAST END OF SOUTH COPING OF FIRST ROAD CULVERT WEST OF CRESTWAY ON 13TH ELEV. 193.74

B.M.#4 IRON PIPE AT ℄ OF CRESTWAY AND 9TH ELEV. 201.67

