CITY PLANNING COMMISSION

PREPARED BY WORKS PROGRESS ADMINISTRATION

DRAWN BY R.E.FRIZZELLE. CHECKED BY L.K.WHITE

SUPERVISED BY H.S.DENISON

1936 INST. MAN R.D.WILLIAMS SCALE 1"=100 FEET


S.W.¼ SEC. 35 T. 27 R.1E.

B.M.#4

X ON WEST END OF SOUTH COPING OF 1 ST ROAD CULVERT EAST OF HILLSIDE ON PAWNEE ELEV. 112.64

B.M.#10

X ON SOUTH EDGE OF WEST COPING OF 1 ST CONCRETE ROAD CULVERT EAST OF LEVY ON GEORGE WASHINGTON BOULEVARD. ELEV. 119.98

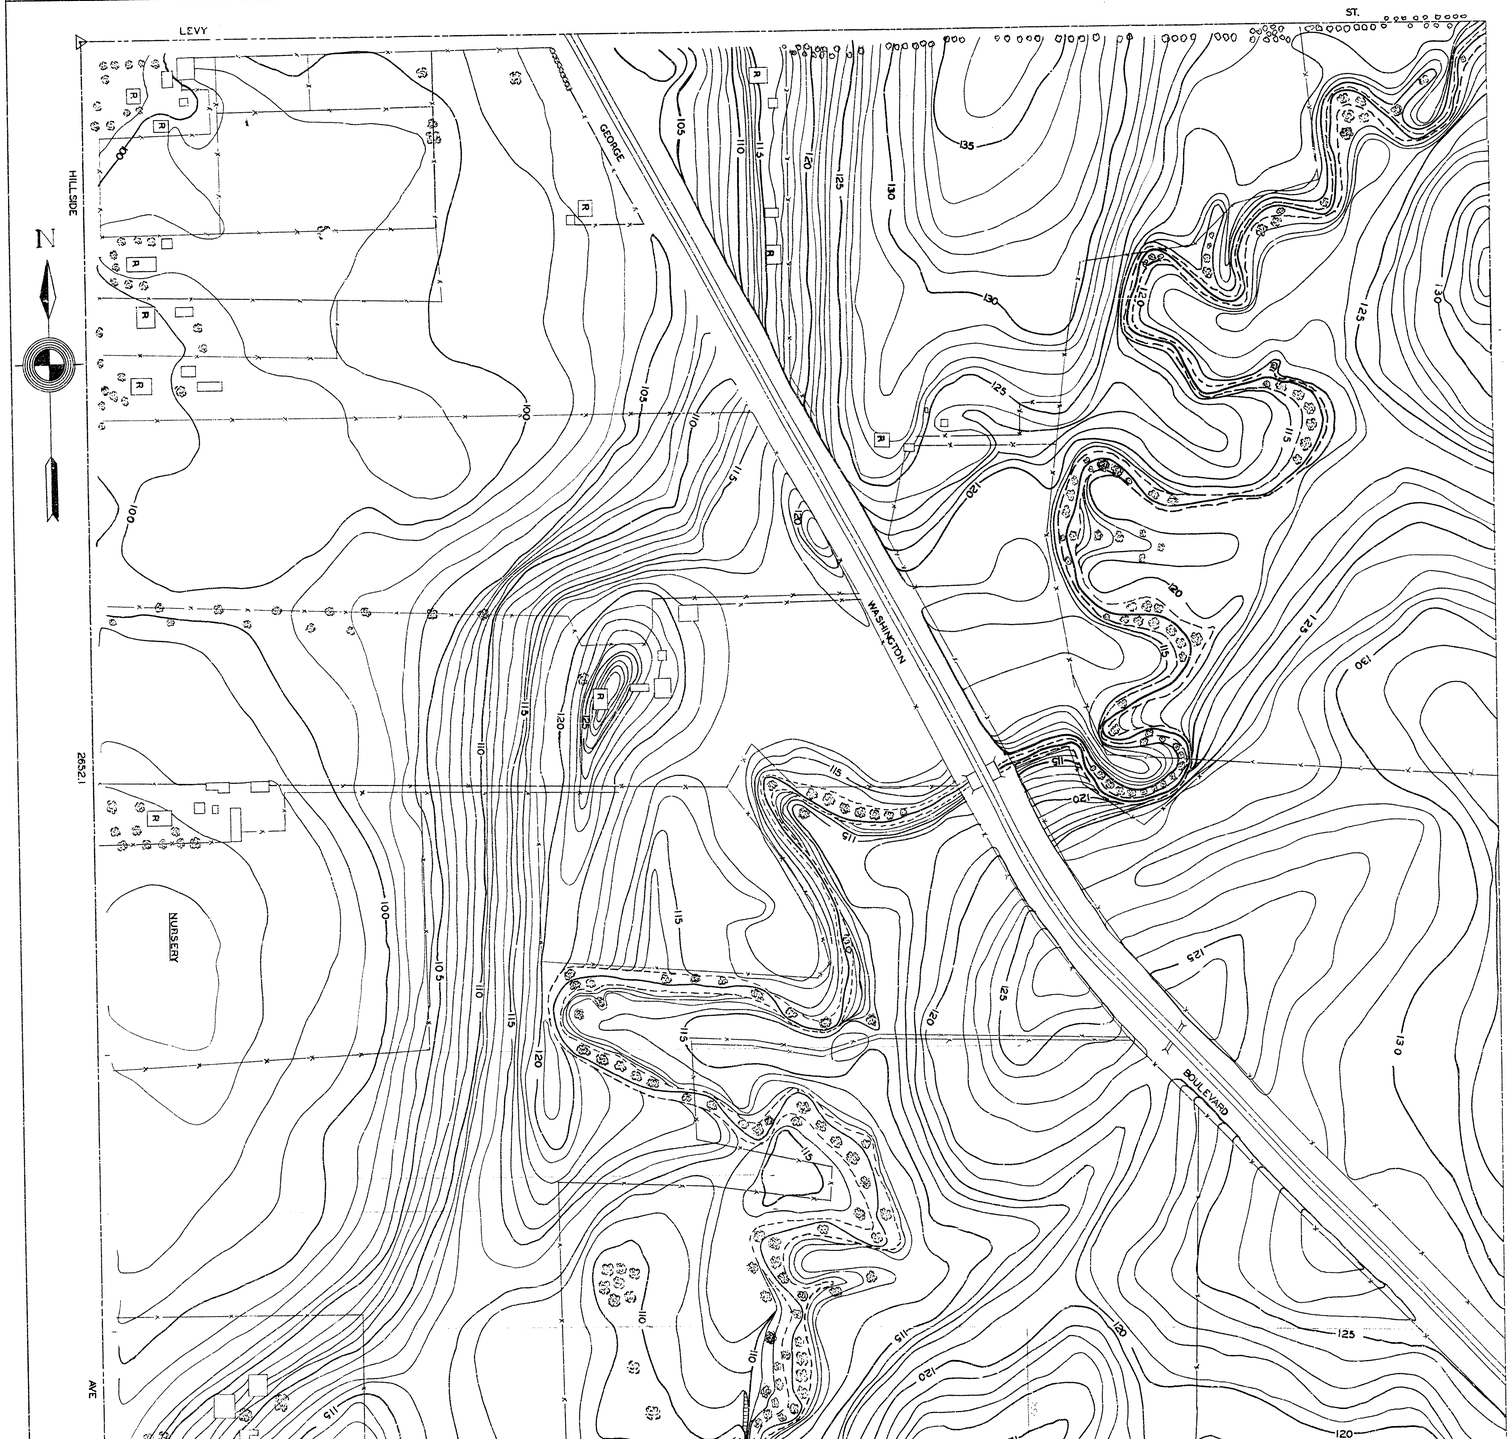

CITY PLANNING COMMISSION

PREPARED BY WORKS PROGRESS ADMINISTRATION

DRAWN BY R.E.FRIZZELLE. CHECKED BY L.K.WHITE

SUPERVISED BY H.S.DENISON

1936 INST. MAN R.D.WILLIAMS SCALE 1"=100 FEET

S.W.¼ SEC. 35 T. 27 R.1E.

B.M.#4

X ON WEST END OF SOUTH COPING OF 1 ST ROAD CULVERT EAST OF HILLSIDE ON PAWNEE ELEV. 1126.4

B.M.#10

X ON SOUTH EDGE OF WEST COPING OF 1 ST CONCRETE ROAD CULVERT EAST OF LEVY ON GEORGE WASHINGTON BOULEVARD. ELEV. 1199.8

