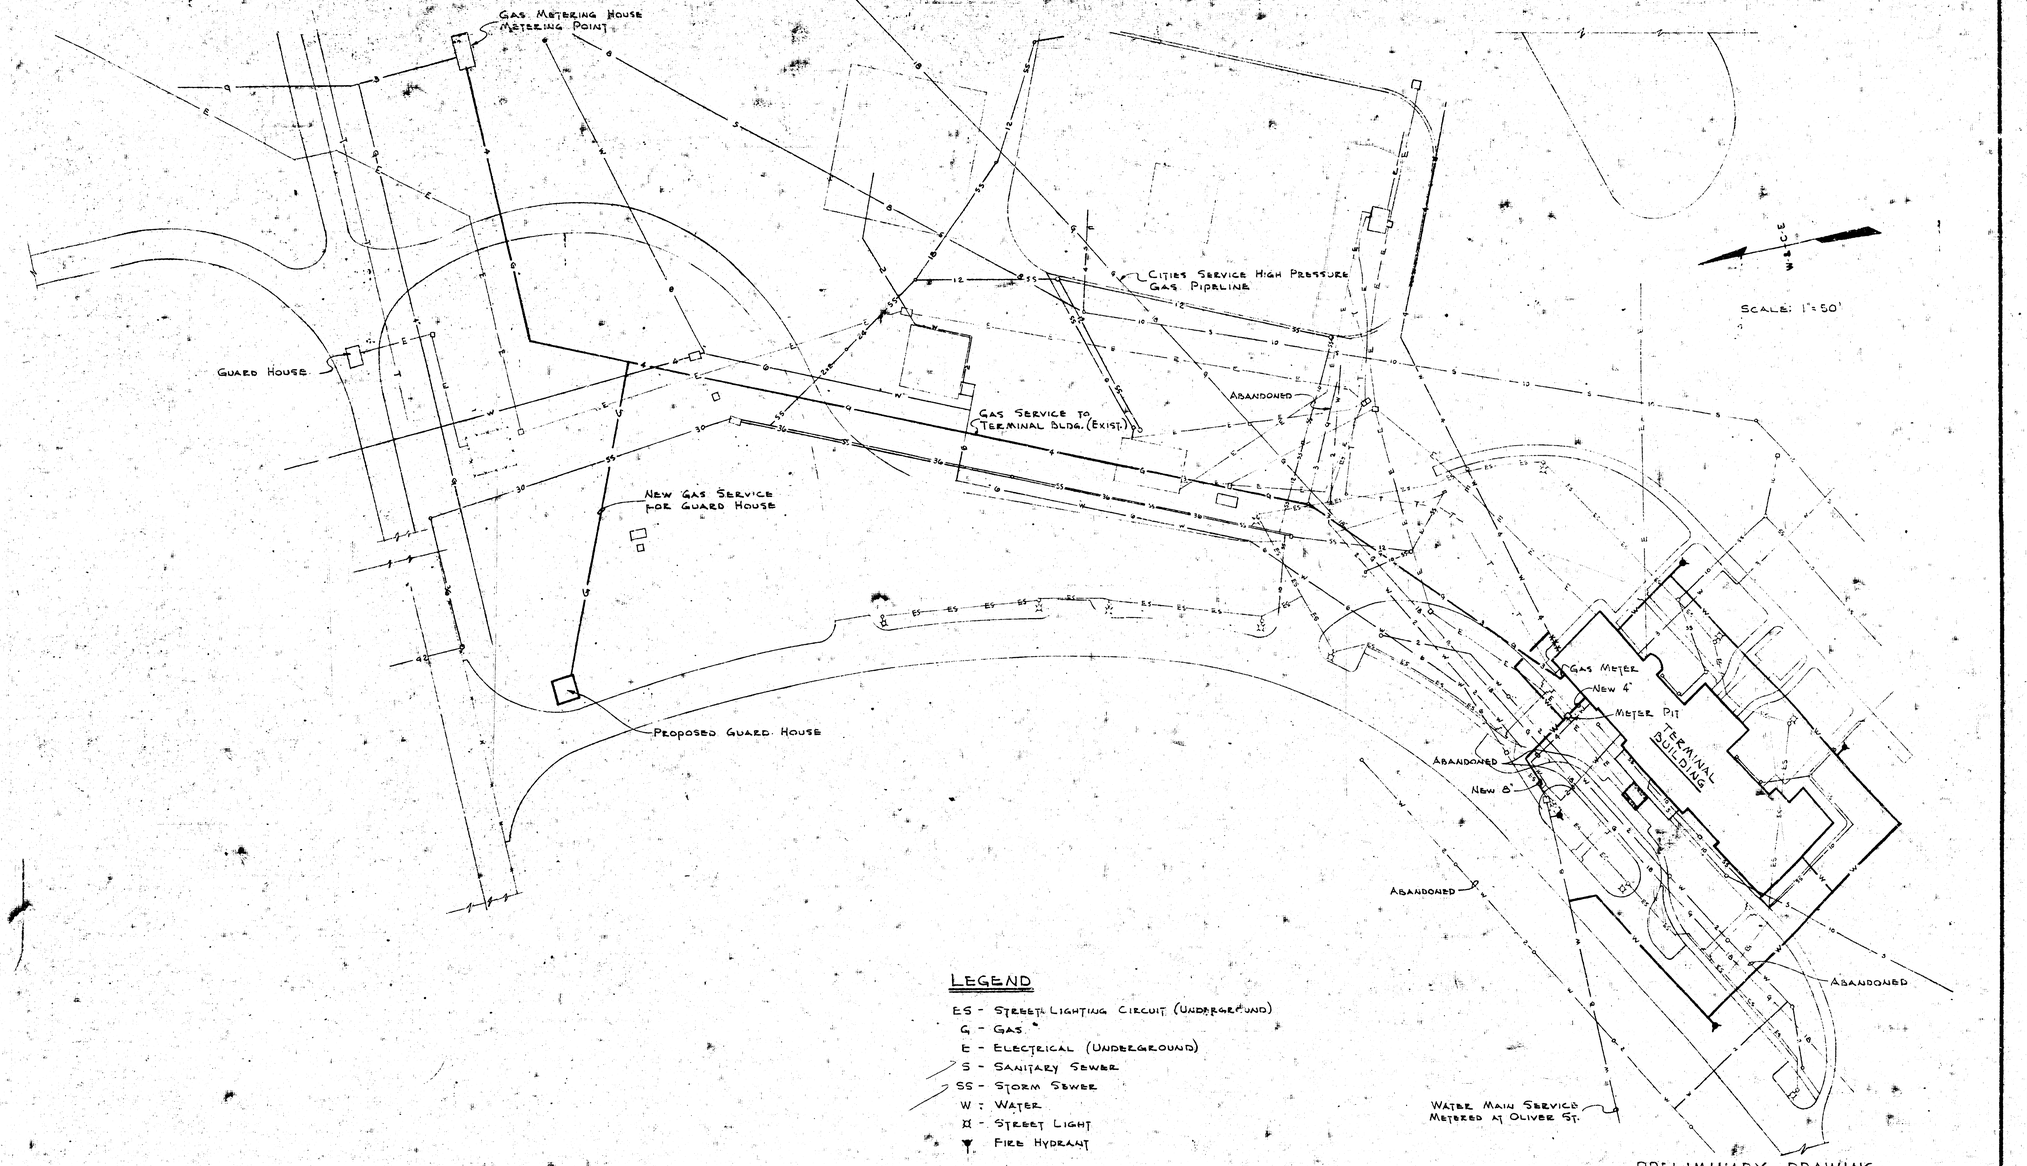


LEGEND

- ES - STREET LIGHTING CIRCUIT (UNDERGROUND)
- G - GAS
- E - ELECTRICAL (UNDERGROUND)
- S - SANITARY SEWER
- SS - STORM SEWER
- W - WATER
- STREET LIGHT
- FIRE HYDRANT

PRELIMINARY DRAWING

A. M. C. PROJECT NO.

BOEING AIRPLANE COMPANY
WICHITA, KANSAS

IMPROVEMENT OF PLANT FACILITIES

GOVERNMENT AIRCRAFT ASSEMBLY PLANT NO. 13

TERMINAL BUILDING
UTILITY SERVICES

WILSON & COMPANY, ENGINEERS & ARCHITECTS — SALINA, KANSAS


SUBMITTED BY:

DRAWN BY: W. E. N. — CHECKED BY: E. A. M.

DATE: 28 JULY 1958 — SHEET 5 OF 6 — DRAWING NO. 5

BOEING AIRPLANE COMPANY WICHITA, KANSAS	AIR FORCE PLANT REPRESENTATIVE		APPROVED BY: DATE: CHIEF, PREPAREDNESS BRANCH INDUSTRIAL & RESOURCES DIVISION HEADQUARTERS AIR MATERIEL COMMAND
RECOMMENDED FOR APPROVAL BY: DATE:	RECOMMENDED BY: DATE:		

DATE	DESCRIPTION	BY	APPD
	REVISIONS		

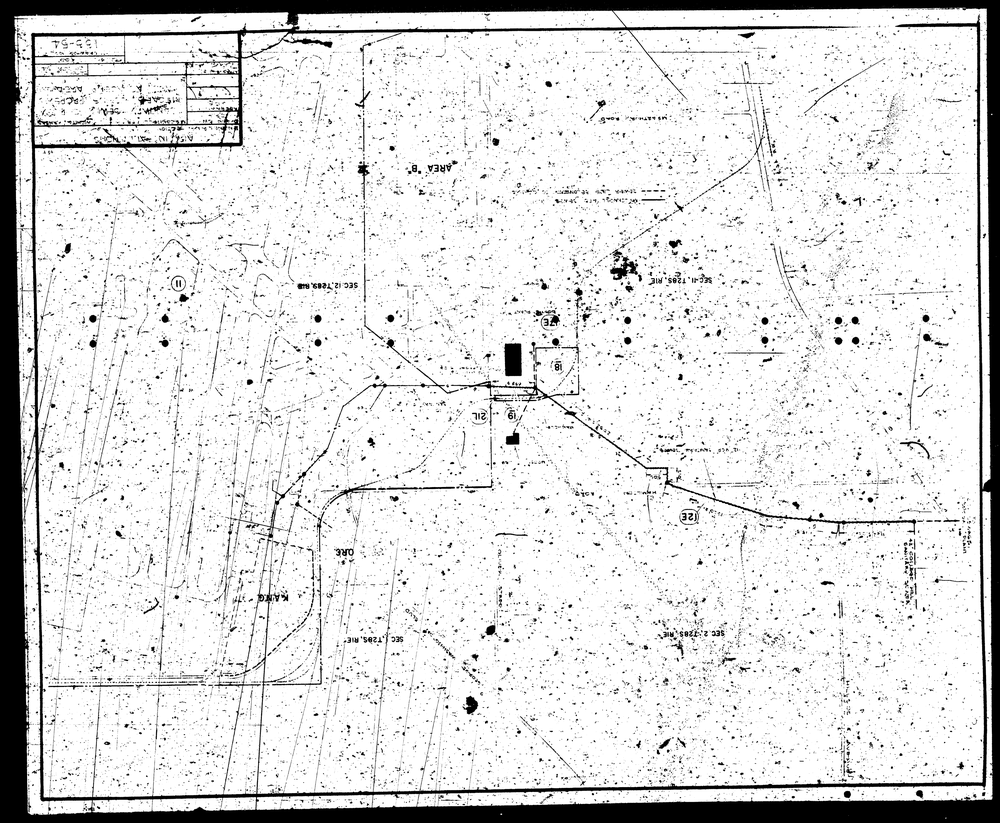
AREA 'B'
SEC 12 T28S R4E
SEC 11 T28S R4E
SEC 1 T28S R4E
SEC 2 T28S R4E
ORE
MARKE
18
19
11
12E